TYPE	YEAR	PROJECT NO.	SHEET NO.
CONST.	2014	11003-3134-94	5B
CONST.	2014	BR-I-40-3(155)	5B

(2) 04-26-13 JRG ADDED STATIONS

TENNESSEE D.O.T.
DESIGN DIVISION
FILE NO.

TRAFFIC CONTROL LEGEND

- FLEXIBLE DRUM (CHANNELIZING)
- SIGN (CONSTRUCTION)
- RSSWL — REMOVABLE 8" SINGLE SOLID WHITE LINE
- RSSYL — REMOVABLE 8" SINGLE SOLID YELLOW LINE
- PORTABLE CONCRETE BARRIER (WITH BARRIER RAIL DELINEATORS)
- ATTENUATOR (SEE STANDARD DRAWINGS)
- TEMPORARY RAISED PAVEMENT MARKER
- WORK ZONE
- DIRECTION OF TRAFFIC

ITEM NO. 712-06 SIGNS

DESIGNATION	LEGEND	SIZE	NO. REQ'D.	SQ. FT.
G20-2A	END ROAD WORK	48" X 24"	4	32
W1-4BL	TWO LANE SHIFT LEFT	48" X 48"	4	64
W1-4BR	TWO LANE SHIFT RIGHT	48" X 48"	4	64
W20-1	ROAD WORK 1 MILE	48" X 48"	4	64
W20-5	LANE SHIFT ½ MILE	48" X 48"	4	64
TN-55A	RECORD-A-COMMENT	96" X 48"	4	128
			TOTAL	416

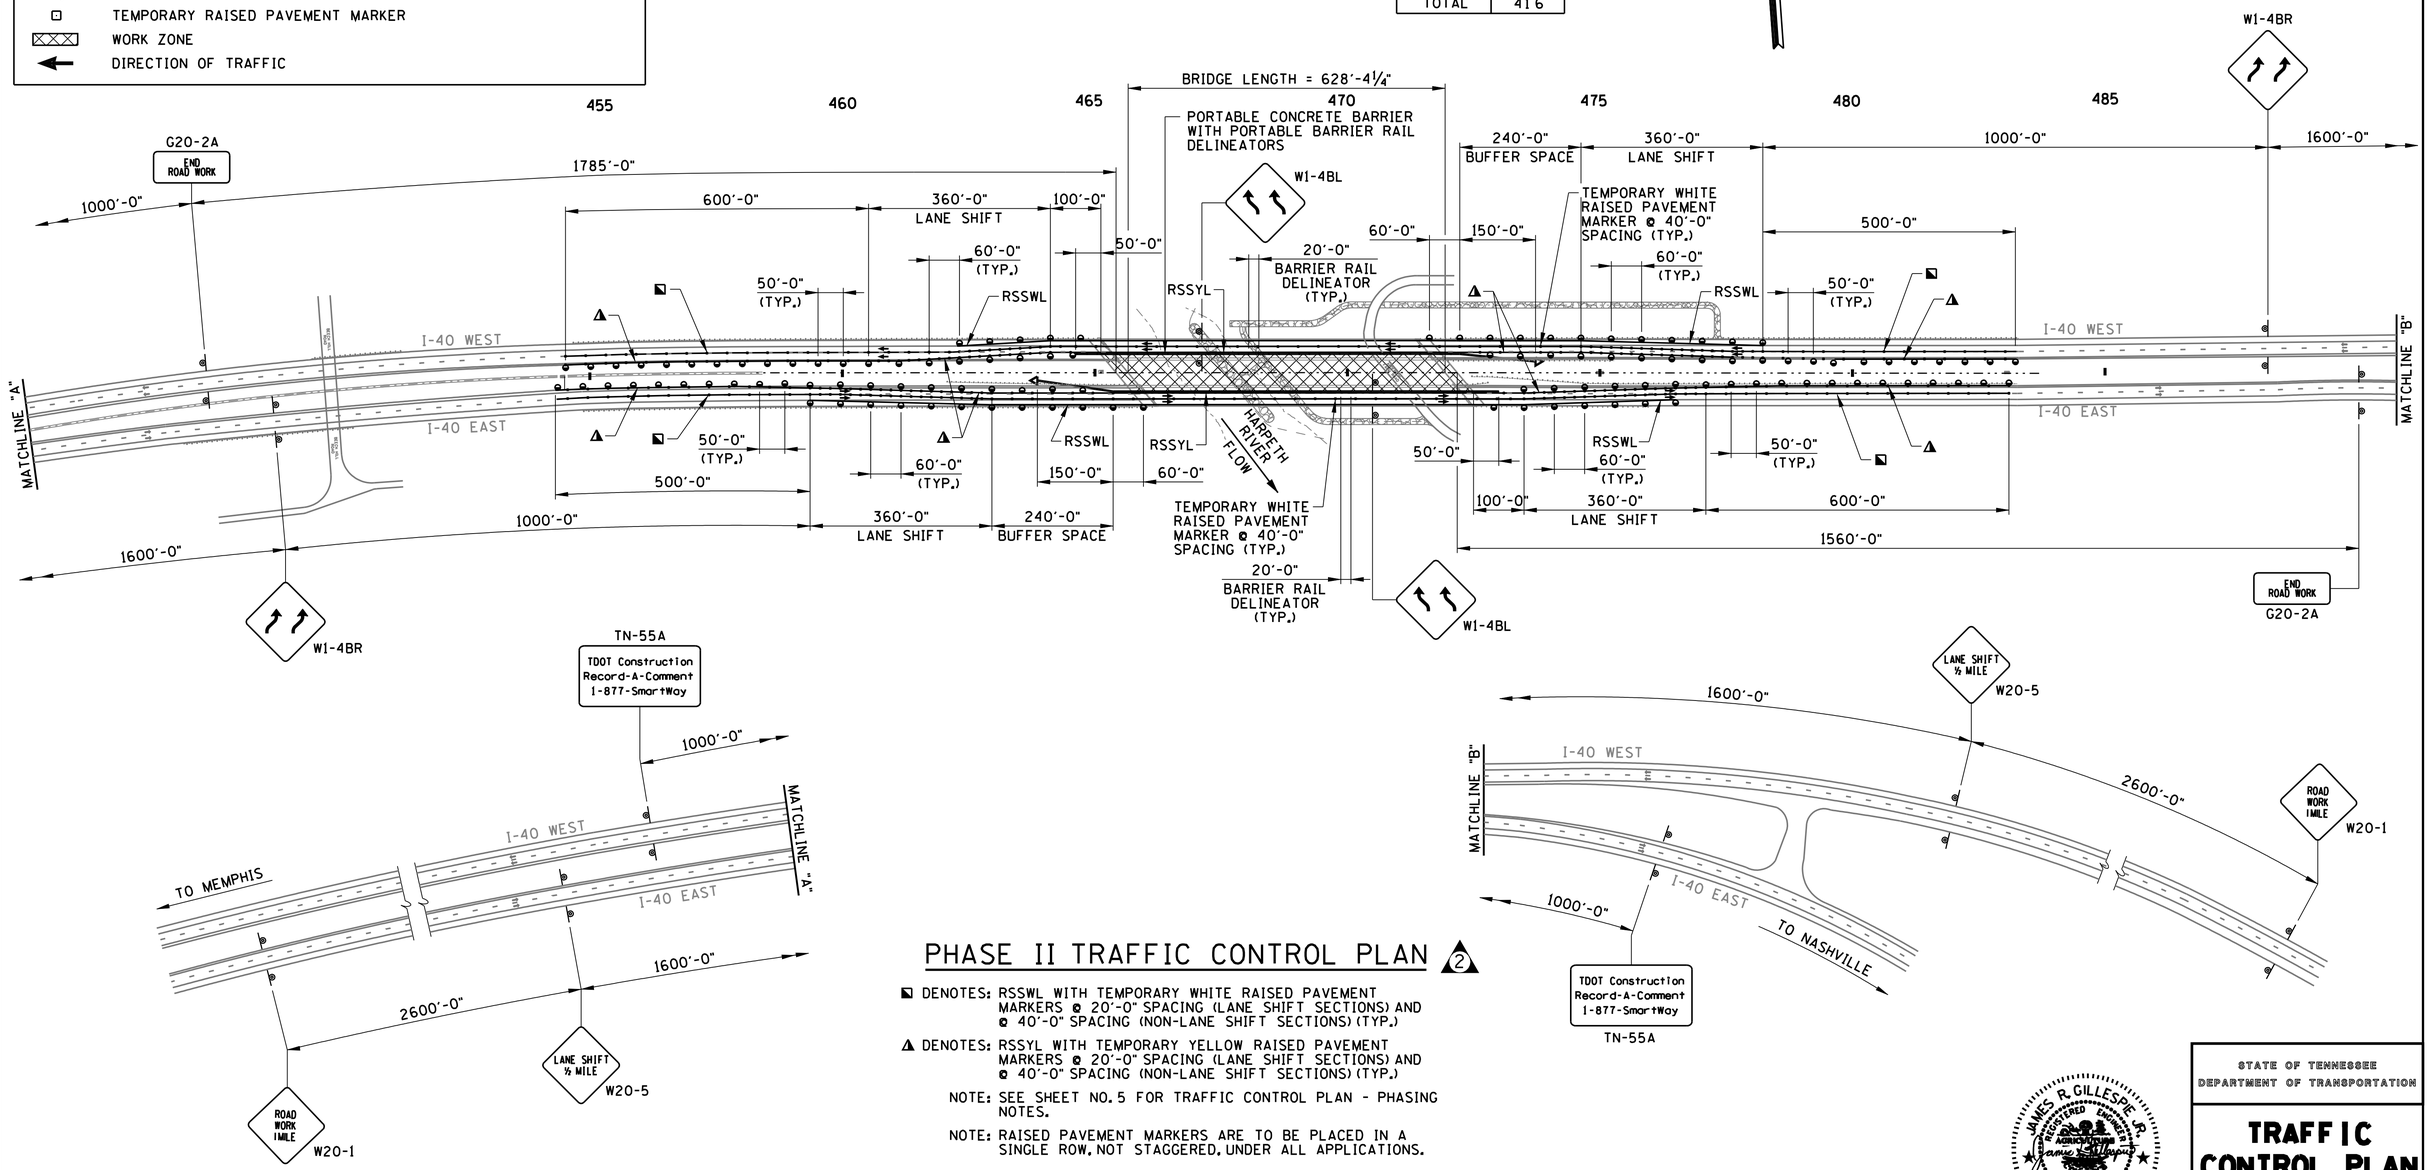

PHASE II TRAFFIC CONTROL PLAN (2)

DENOTES: RSSWL WITH TEMPORARY WHITE RAISED PAVEMENT MARKERS @ 20'-0" SPACING (LANE SHIFT SECTIONS) AND @ 40'-0" SPACING (NON-LANE SHIFT SECTIONS) (TYP.)

DENOTES: RSSYL WITH TEMPORARY YELLOW RAISED PAVEMENT MARKERS @ 20'-0" SPACING (LANE SHIFT SECTIONS) AND @ 40'-0" SPACING (NON-LANE SHIFT SECTIONS) (TYP.)

NOTE: SEE SHEET NO. 5 FOR TRAFFIC CONTROL PLAN - PHASING NOTES.

NOTE: RAISED PAVEMENT MARKERS ARE TO BE PLACED IN A SINGLE ROW, NOT STAGGERED, UNDER ALL APPLICATIONS.

JAMES R. GILLESPIE JR. REGISTERED ENGINEER AGRICULTURE No. 102690 STATE OF TENNESSEE
04/04/2014

STATE OF TENNESSEE
DEPARTMENT OF TRANSPORTATION

TRAFFIC CONTROL PLAN PHASE II

SCALE: 1"=150'