TENNESSEE D.O.T.
DESIGN DIVISION

FILE NO.

Index Of Sheets

SEE SHEET IA

STATE OF TENNESSEE
DEPARTMENT OF TRANSPORTATION
BUREAU OF ENGINEERING

CHEATHAM COUNTY

2 3 5 PROJECT NO. 11003-3134-94

TENN.	YEAR	SHEET NO.
	2014	1
FED. AID PROJ. NO.	BR-I-40-3(155)	
STATE PROJ. NO.	11003-3134-94	

REVISIONS

NO.	DATE	BY	BRIEF DESCRIPTION
2	04-26-13	JG	CORRECTED PROJECT NO.
3	11-06-13	JG	CORRECTED PROJECT NO. - ALL SHEETS
5	03-19-14	JG	CORRECTED PROJECT NO. AND YEAR - ALL SHEETS
			ADDED FEDERAL PROJECT NO. - ALL SHEETS AND
			CHANGED "REPAIR" TO "REPLACEMENT"

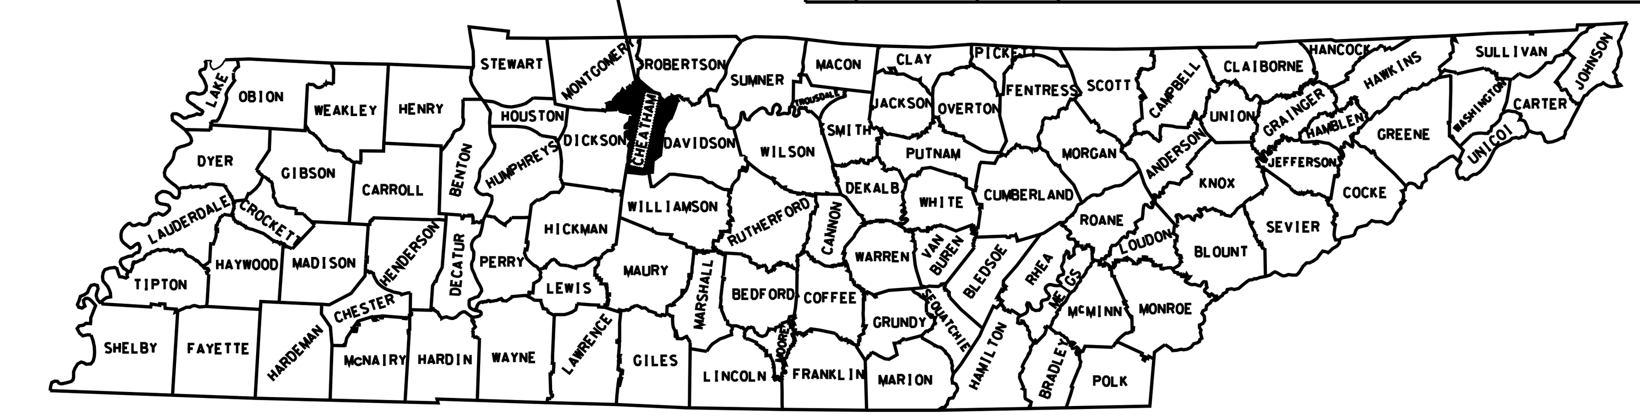

INTERSTATE 40 OVER HARPETH RIVER

BRIDGE NO. 11-I0040-05.63 (EB & WB)

5 BRIDGE REPLACEMENT

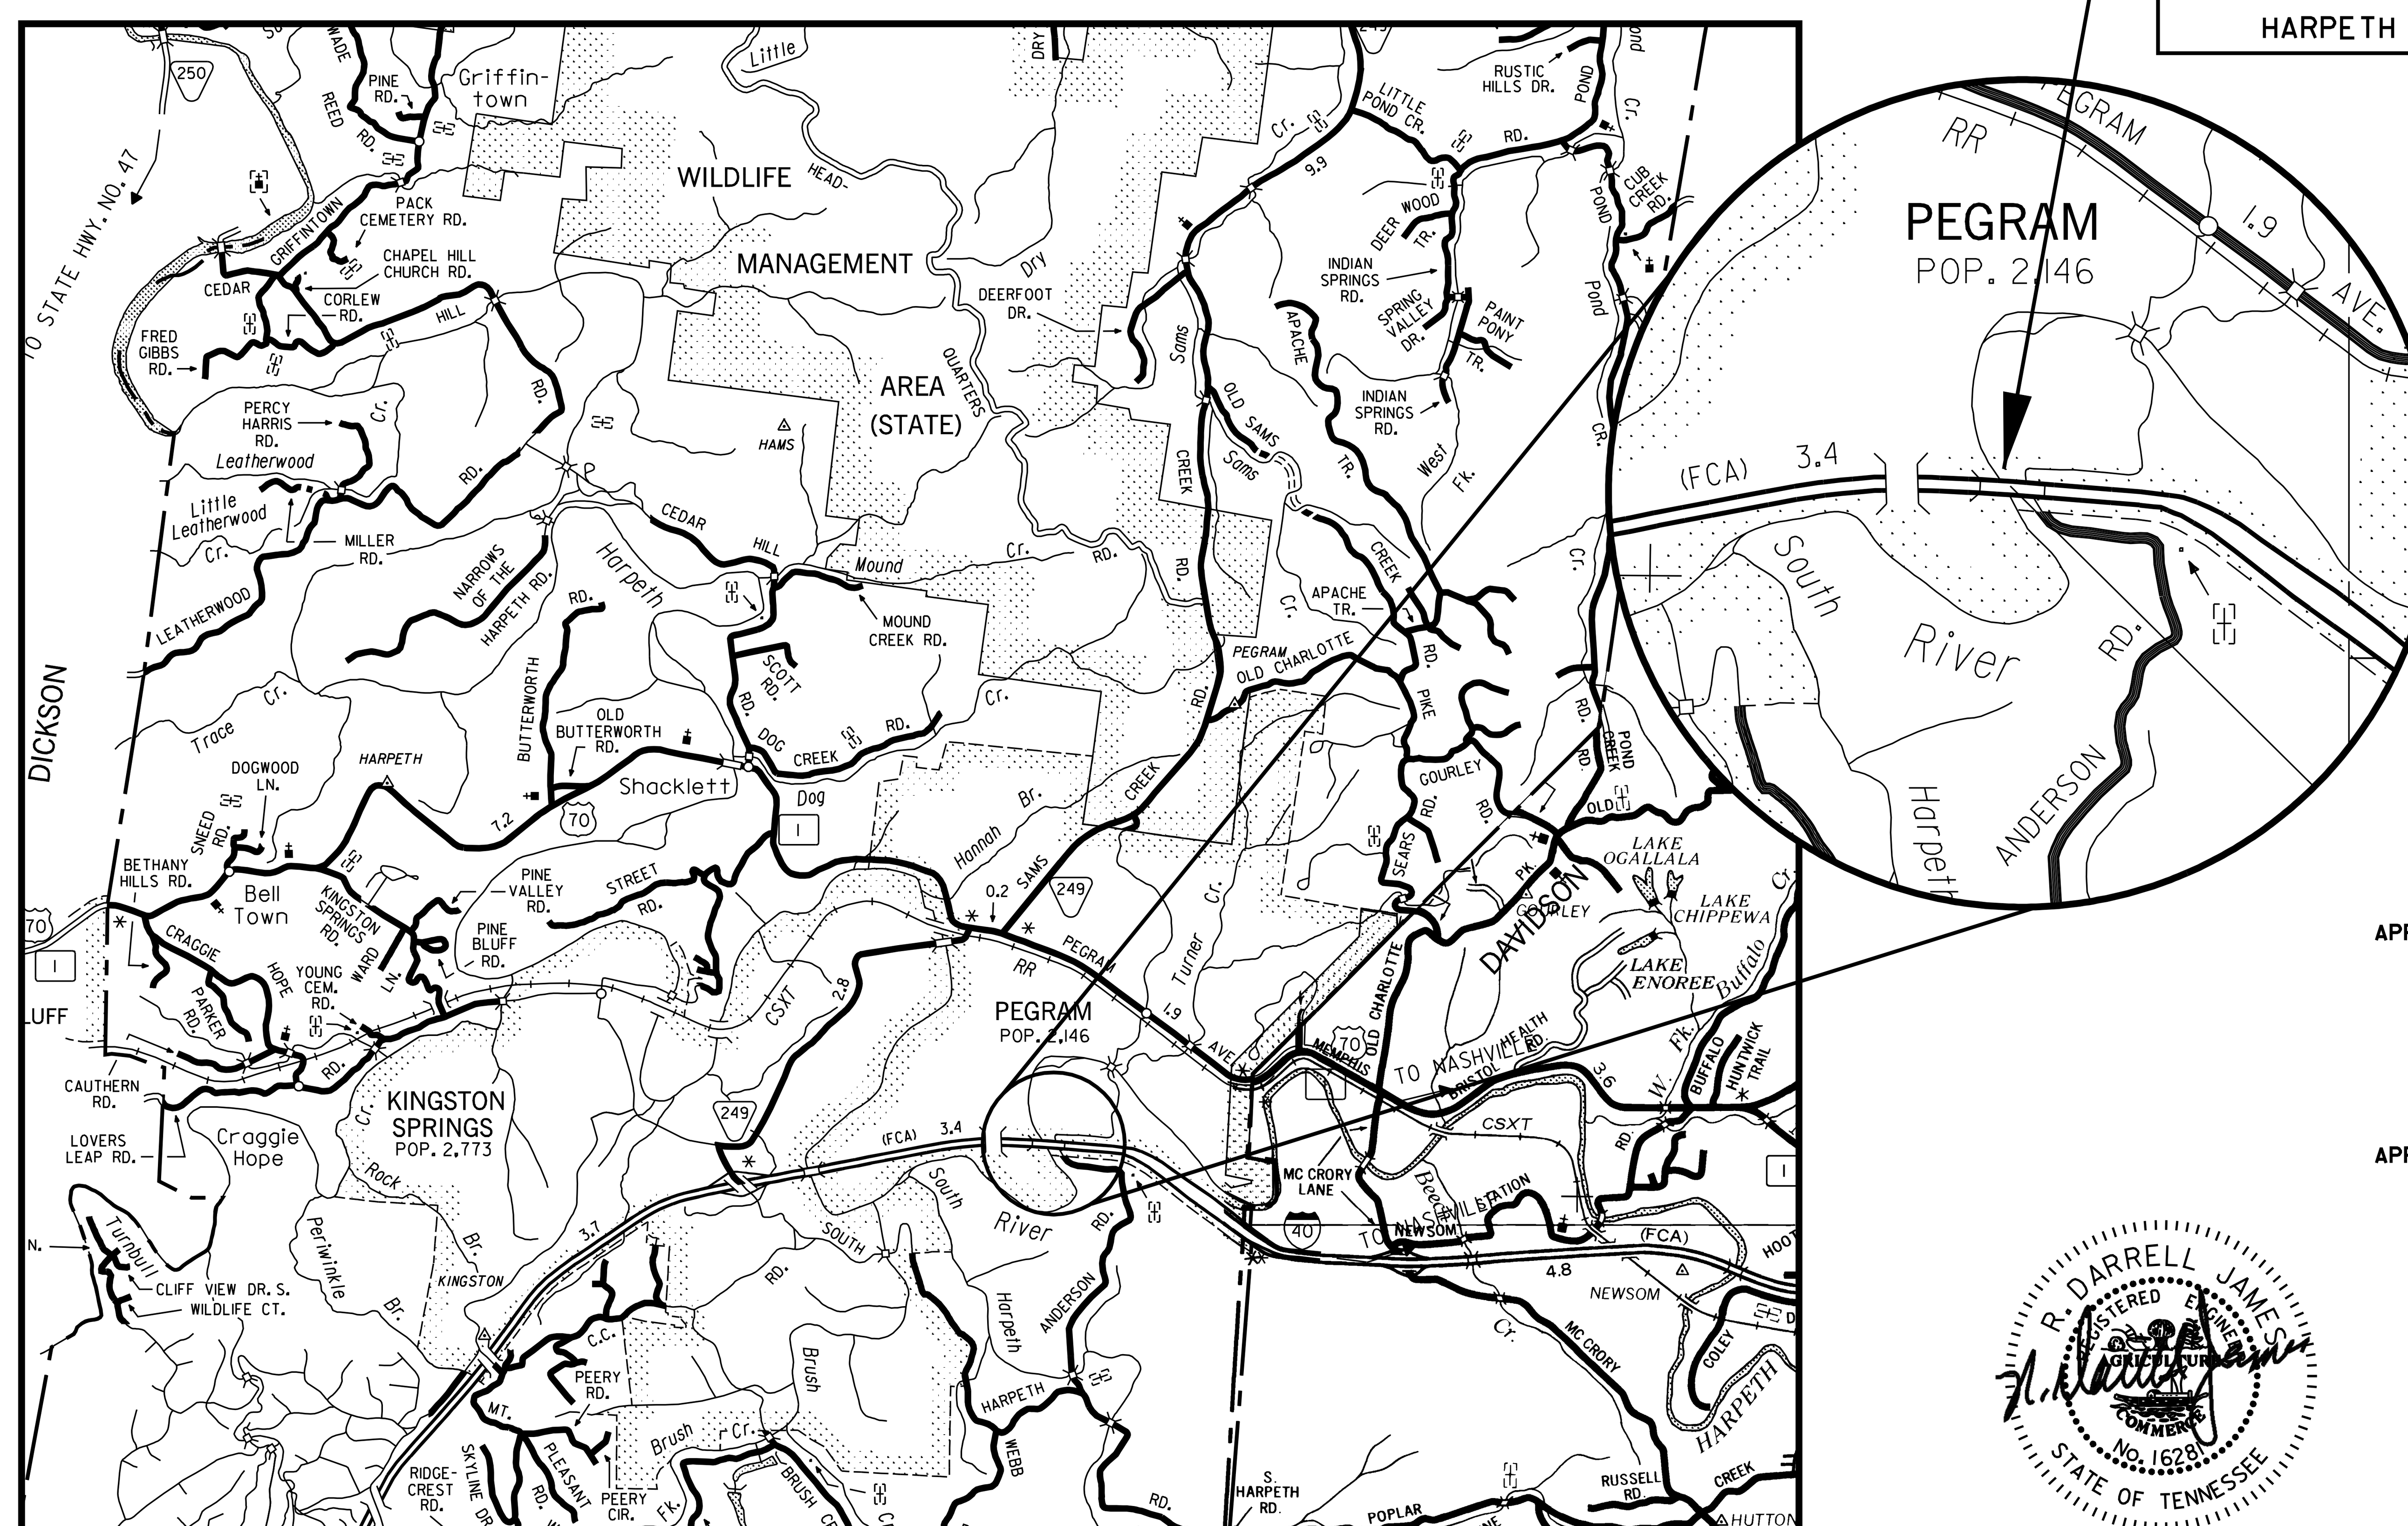

SCALE

0 1 2

MILES

SPECIAL NOTES

PROPOSALS MAY BE REJECTED BY THE COMMISSIONER IF ANY OF THE UNIT PRICES CONTAINED THEREIN ARE OBVIOUSLY UNBALANCED, EITHER EXCESSIVE OR BELOW THE REASONABLE COST ANALYSIS VALUE.

THIS PROJECT TO BE CONSTRUCTED UNDER THE STANDARD SPECIFICATIONS OF THE TENNESSEE DEPARTMENT OF TRANSPORTATION DATED MARCH 1, 2006 AND ADDITIONAL SPECIFICATIONS AND SPECIAL PROVISIONS CONTAINED IN THE PLANS AND IN THE PROPOSAL CONTRACT

$$$$DGNSPEC$$$$$$$$$$$$$$$$$$$$$$$$$
$$$$SYTIME$$$$$$

TDOT MANAGER TOM QUINN

DESIGNED BY JAMES + ASSOCIATES, INC.

DESIGNER DAVID THOMPSON, P.E./DARRELL JAMES, P.E./ MARY BETH NOVAK

P.E. NO. 11003-4135-04

TDOT SUPERVISOR TERRY MACKIE

CHECKED BY JAMIE GILLESPIE, P.E.

PIN NO. 113436.01

APPROVED: Paul D. Degges

PAUL D. DEGGES, CHIEF ENGINEER

DATE:

APPROVED: [signature]

JOHN SCHROER, COMMISSIONER

R. DARRELL JAMES
REGISTERED ENGINEER
AGRICULTURE
COMMERCE
No. 16281
STATE OF TENNESSEE

04/04/2014

TRAFFIC DATA
POSTED SPEED = 70 M.P.H.
ADT = 54,350
YEAR = 2013

ROADWAY LENGTH = 0.492 MILES
BRIDGE LENGTH = 0.119 MILES
PROJECT LENGTH = 0.611 MILES

U.S. DEPARTMENT OF TRANSPORTATION
FEDERAL HIGHWAY ADMINISTRATION

APPROVED:

DIVISION ADMINISTRATOR | DATE