CONST. NO. BR-I-40-3(155)

PROJECT NO.	YEAR	SHEET NO.
11003-3134-94	2014	

REVISIONS

NO.	DATE	BY	BRIEF DESCRIPTION
2	04-26-13	DWT	NOTE CHANGE

NOTE: SEE SHEET 4, TRAFFIC CONTROL PLAN NOTES AND QUANTITIES FOR FULL DEMOLITION AND CONSTRUCTION PHASING.

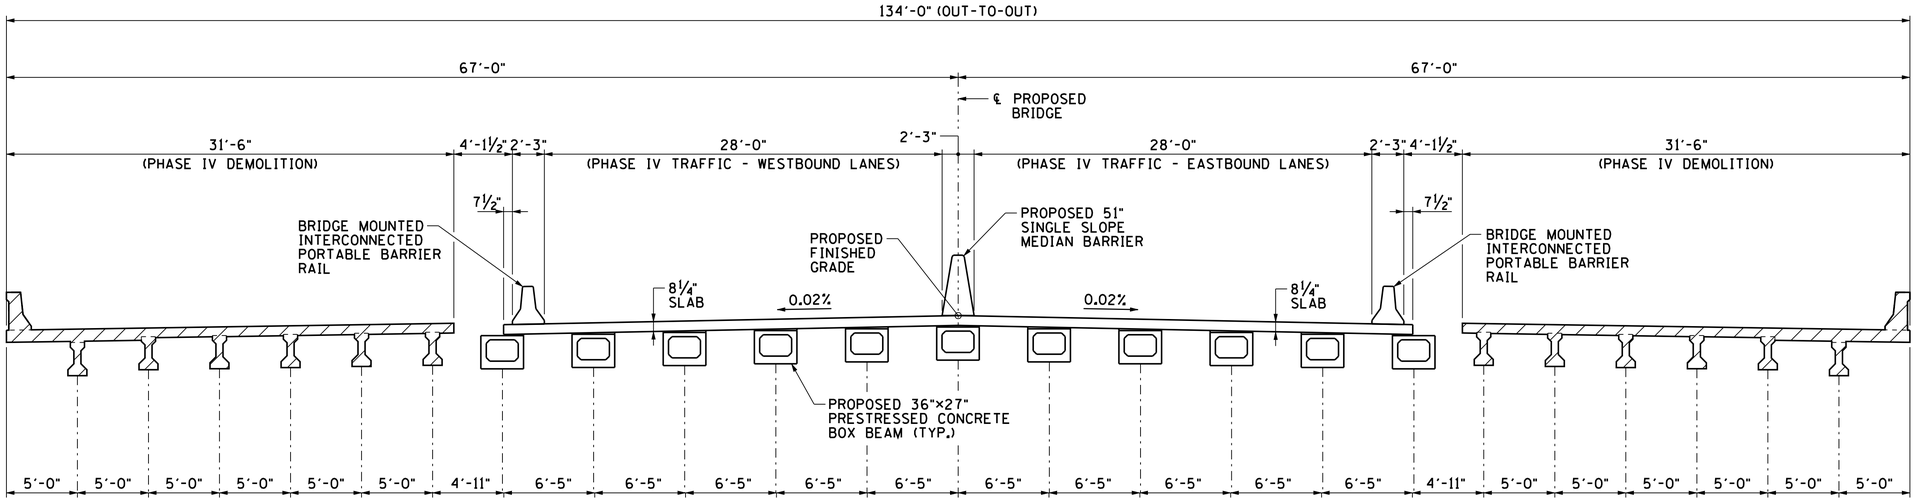

PHASE IV - DEMOLITION

(LOOKING FORWARD ON SURVEY)

DENOTES: EXISTING CONCRETE TO BE REMOVED

NOTE: (2) PHASE III - THE MEDIAN SHALL BE RECONSTRUCTED AND PAVED PRIOR TO PHASE IV TRAFFIC PER THE ROADWAY MEDIAN AND SHOULDER UPGRADE AS SHOWN ON SHEET 2D.

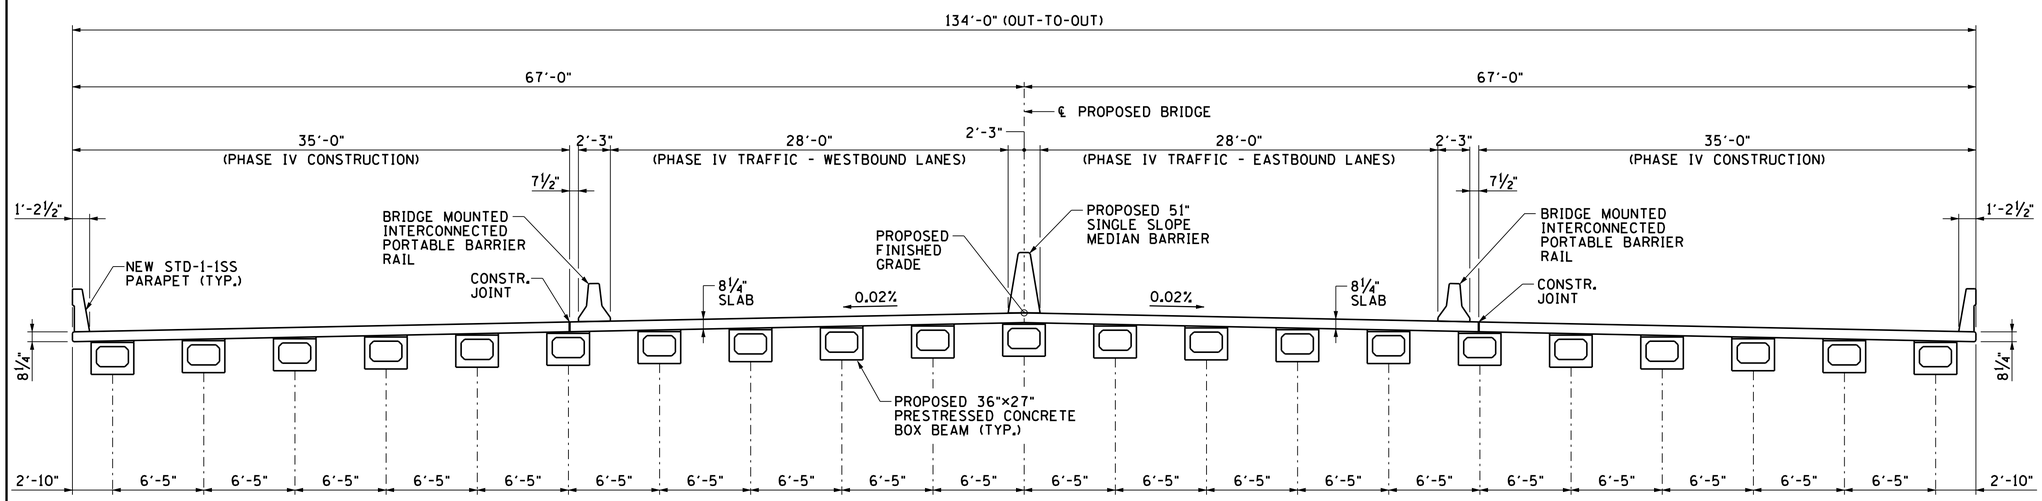

PHASE IV - CONSTRUCTION

(LOOKING FORWARD ON SURVEY)

R. DARRELL JAMES REGISTERED ENGINEER NO. 15281 STATE OF TENNESSEE

04/04/2014

STATE OF TENNESSEE
DEPARTMENT OF TRANSPORTATION

PHASING
(PHASE IV - PROPOSED
SPANS 1 THRU 8)

BRIDGE NO. 11-I0040-05.63 (EB & WB)
INTERSTATE 40 OVER HARPETH RIVER
CHEATHAM COUNTY
2014

DESIGNED BY D. JAMES/D. THOMPSON DATE
DRAWN BY ANGELA MOORE DATE
SUPERVISED BY D. JAMES/D. THOMPSON DATE
CHECKED BY JAMIE GILLESPIE DATE

JAMES + ASSOCIATES, INC.

BR-113-26