CONST. NO. BR-I-40-3(155)

PROJECT NO.	YEAR	SHEET NO.
11003-3134-94	2014	

REVISIONS

NO.	DATE	BY	BRIEF DESCRIPTION
1	02-05-13	DWT	MODIFIED BENT NO. 5 FOUNDATION

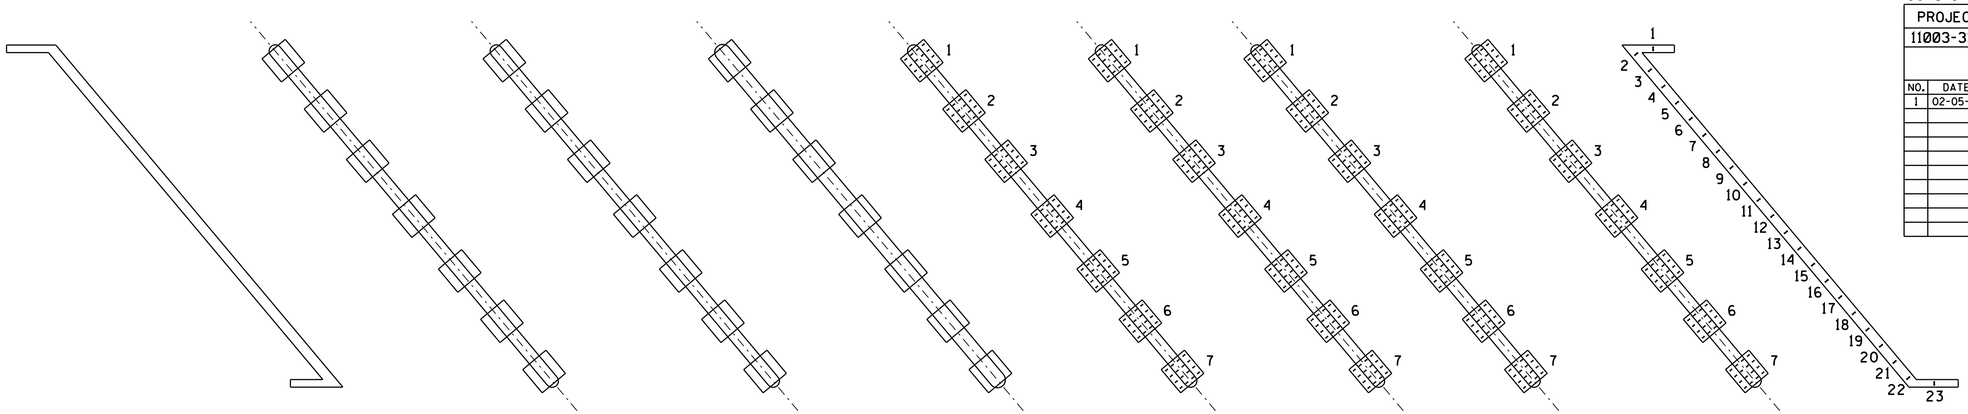

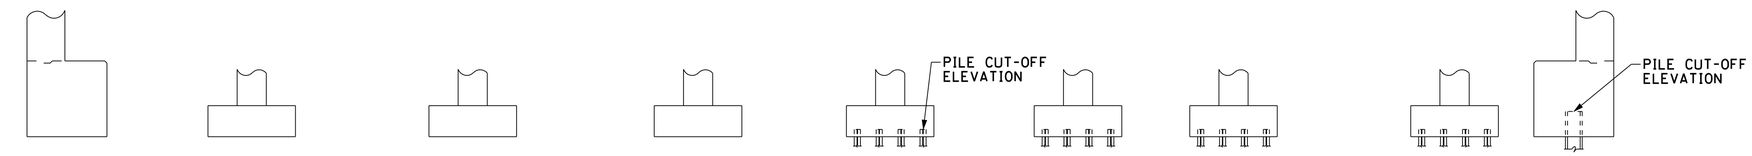

ABUTMENT NO. 1 | PIER NO. 1 | PIER NO. 2 | BENT NO. 1 | BENT NO. 2 | BENT NO. 3 | BENT NO. 4 | BENT NO. 5 | ABUTMENT NO. 2

1

TABLE SHOWING PILE NOS. P.C.O. ELEVATION AND PILE LENGTHS

PILE NO.		1	2	3	4	5	6	7	8	9	10	11	12	13	14	15	16	17	18	19	20	21	22	23
ABUTMENT NO. 1	FINAL TOP OF FOOTING ELEVATION																							
	FINAL ROCK FOOTING ELEVATION																							
ABUTMENT NO. 2	PILE CUTOFF ELEVATION																							
	PILE TIP ELEVATION																							
	IN PLACE PILE LENGTH																							
PIER NO. 1	FINAL TOP OF FOOTING ELEVATION																							
	FINAL ROCK FOOTING ELEVATION																							
PIER NO. 2	FINAL TOP OF FOOTING ELEVATION																							
	FINAL ROCK FOOTING ELEVATION																							
BENT NO. 1	FINAL TOP OF FOOTING ELEVATION																							
	FINAL ROCK FOOTING ELEVATION																							
BENT NO. 2	PILE CUTOFF ELEVATION																							
	PILE TIP ELEVATION																							
	IN PLACE PILE LENGTH																							
BENT NO. 3	PILE CUTOFF ELEVATION																							
	PILE TIP ELEVATION																							
	IN PLACE PILE LENGTH																							
BENT NO. 4	PILE CUTOFF ELEVATION																							
	PILE TIP ELEVATION																							
	IN PLACE PILE LENGTH																							
BENT NO. 5	PILE CUTOFF ELEVATION																							
	PILE TIP ELEVATION																							
	IN PLACE PILE LENGTH																							

DESIGNED BY D. JAMES/D. THOMPSON DATE
DRAWN BY ANGELA MOORE DATE
SUPERVISED BY D. JAMES/D. THOMPSON DATE
CHECKED BY JAMIE GILLESPIE DATE

JAMES + ASSOCIATES, INC.

NOTE TO CONTRACTOR AND CONSTRUCTION OFFICE:
THE BLANKS ON THIS SHEET ARE TO BE FILLED IN BY THE CONSTRUCTION OFFICE AND/OR FIELD ENGINEER GIVING AS BUILT CONDITIONS. AFTER COMPLETION, IT IS TO BECOME PART OF FINAL BRIDGE DOCUMENTS.

R. DARRELL JAMES
REGISTERED ENGINEER
NO. 15626
STATE OF TENNESSEE
04/04/2014

STATE OF TENNESSEE
DEPARTMENT OF TRANSPORTATION

FINAL FOUNDATION DATA

BRIDGE NO. 11-10040-05.63 (EB & WB)
INTERSTATE 40 OVER HARPETH RIVER
CHEATHAM COUNTY
2014

BR-113-58