CONST. NO. BR-I-40-3(155)

PROJECT NO.	YEAR	SHEET NO.
11003-3134-94	2014	

REVISIONS

NO.	DATE	BY	BRIEF DESCRIPTION
2	04-26-13	DWT	ADDED NOTE

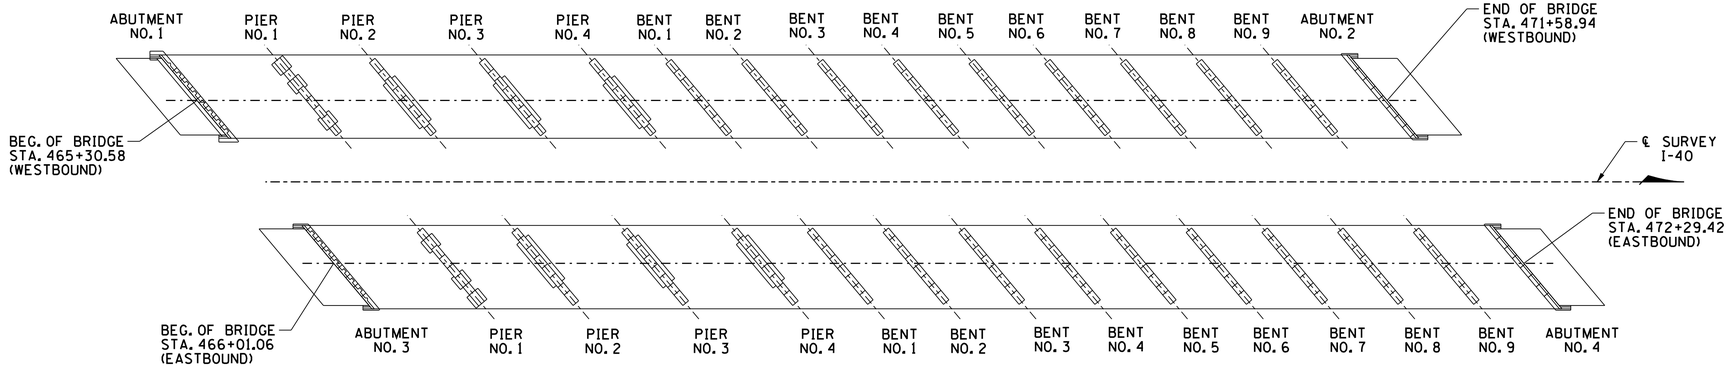

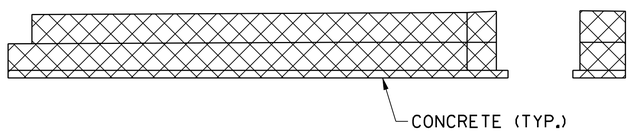

ABUTMENT NO. 1

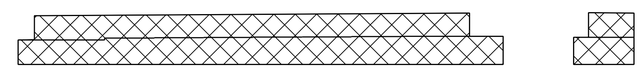

ABUTMENT NO. 2

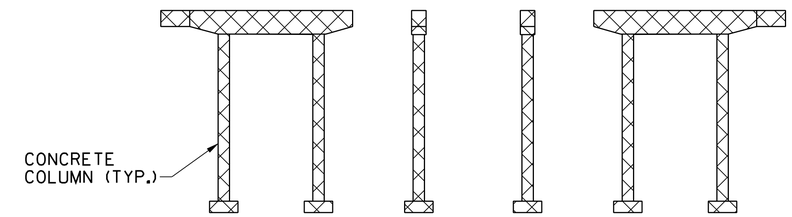

PIER NO. 1 (WESTBOUND)

PIER NO. 1 (EASTBOUND)

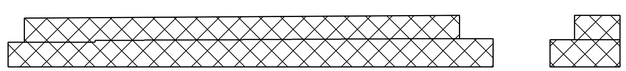

ABUTMENT NO. 3

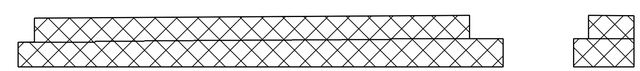

ABUTMENT NO. 4

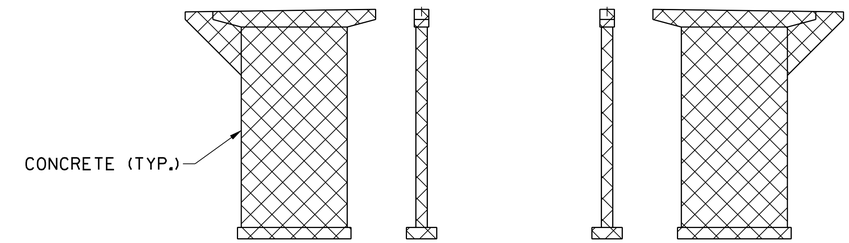

PIER NOS. 2, 3 AND 4 (WESTBOUND)

PIER NOS. 2, 3 AND 4 (EASTBOUND)

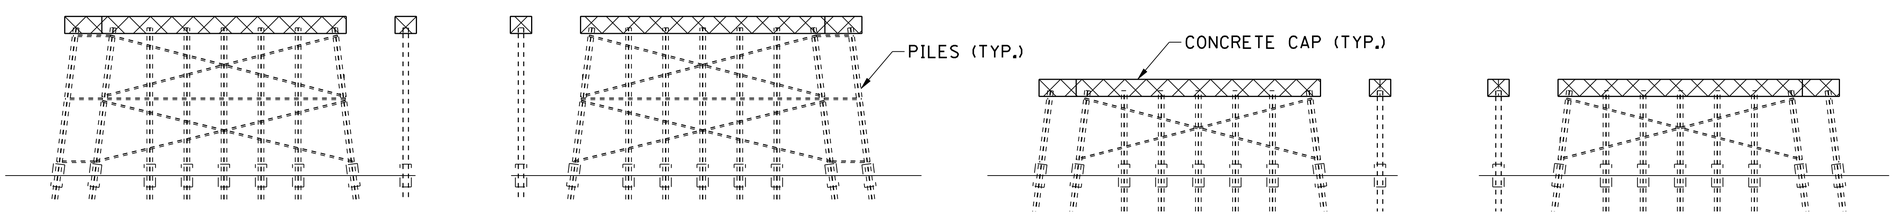

BENT NOS. 1 THRU 6 (WESTBOUND)

BENT NOS. 1 THRU 6 (EASTBOUND)

BENT NOS. 7 THRU 9 (WESTBOUND)

BENT NOS. 7 THRU 9 (EASTBOUND)

Nehal R. DARRELL JAMES REGISTERED ENGINEER NO. 15201 STATE OF TENNESSEE

04/04/2014

STATE OF TENNESSEE
DEPARTMENT OF TRANSPORTATION

DEMOLITION DETAILS

BRIDGE NO. 11-10040-05.63 (EB & WB)
INTERSTATE 40 OVER HARPETH RIVER
CHEATHAM COUNTY
2014

2 NOTE: THE CONTRACTOR SHALL BE RESPONSIBLE FOR PHASING OF DEMOLITION, INCLUDING THE STABILITY OF THE STRUCTURE DURING PHASE II CONSTRUCTION. DESIGN CALCULATIONS AND DETAILS OF THE TEMPORARY SUPPORT SYSTEM REQUIRED SHALL BE SUBMITTED TO THE ENGINEER FOR REVIEW AND SHALL MEET THE FULL SATISFACTION OF THE ENGINEER BEFORE ANY DEMOLITION IS BEGUN. COST OF STABILIZING THE STRUCTURE SHALL BE INCLUDED IN ITEM NO. 602-10.05, BRACING REPAIRS, L.S.

DESIGNED BY D. JAMES/D. THOMPSON DATE
DRAWN BY ANGELA MOORE DATE
SUPERVISED BY D. JAMES/D. THOMPSON DATE
CHECKED BY JAMIE GILLESPIE DATE

JAMES + ASSOCIATES, INC.