TYPE	YEAR	PROJECT NO.	SHEET NO.
CONST.	2014	11003-3134-94	5D
CONST.	2014	BR-1-40-3(155)	5D

TENNESSEE D.O.T.
DESIGN DIVISION
FILE NO.

ITEM NO. 712-06 SIGNS

DESIGNATION	LEGEND	SIZE	NO. REQ'D.	SQ. FT.
M1-4	US ROUTE	24" X 24"	4	16
M3-1	NORTH	24" X 12"	11	22
M3-3	SOUTH	24" X 12"	18	36
M4-5	TO	24" X 12"	4	8
M4-8	DETOUR	24" X 12"	29	58
M4-8A	END DETOUR	24" X 18"	2	6
M4-9L	DETOUR LEFT	30" X 24"	2	10
M6-1L	DIRECTION ARROW (LEFT)	21" X 15"	7	16
M6-1R	DIRECTION ARROW (RIGHT)	21" X 15"	8	18
M6-2L	DIRECTION ARROW (45 DEGREE LEFT)	21" X 15"	1	3
M6-2R	DIRECTION ARROW (45 DEGREE RIGHT)	21" X 15"	1	3
M6-3	DIRECTION ARROW (STRAIGHT)	21" X 15"	16	35
R11-2	ROAD CLOSED	48" X 30"	2	20
SP-1	SPECIAL	72" X 18"	14	126
SP-2	SPECIAL	54" X 18"	11	75
SP-3	SPECIAL	72" X 30"	6	90
		TOTAL		542

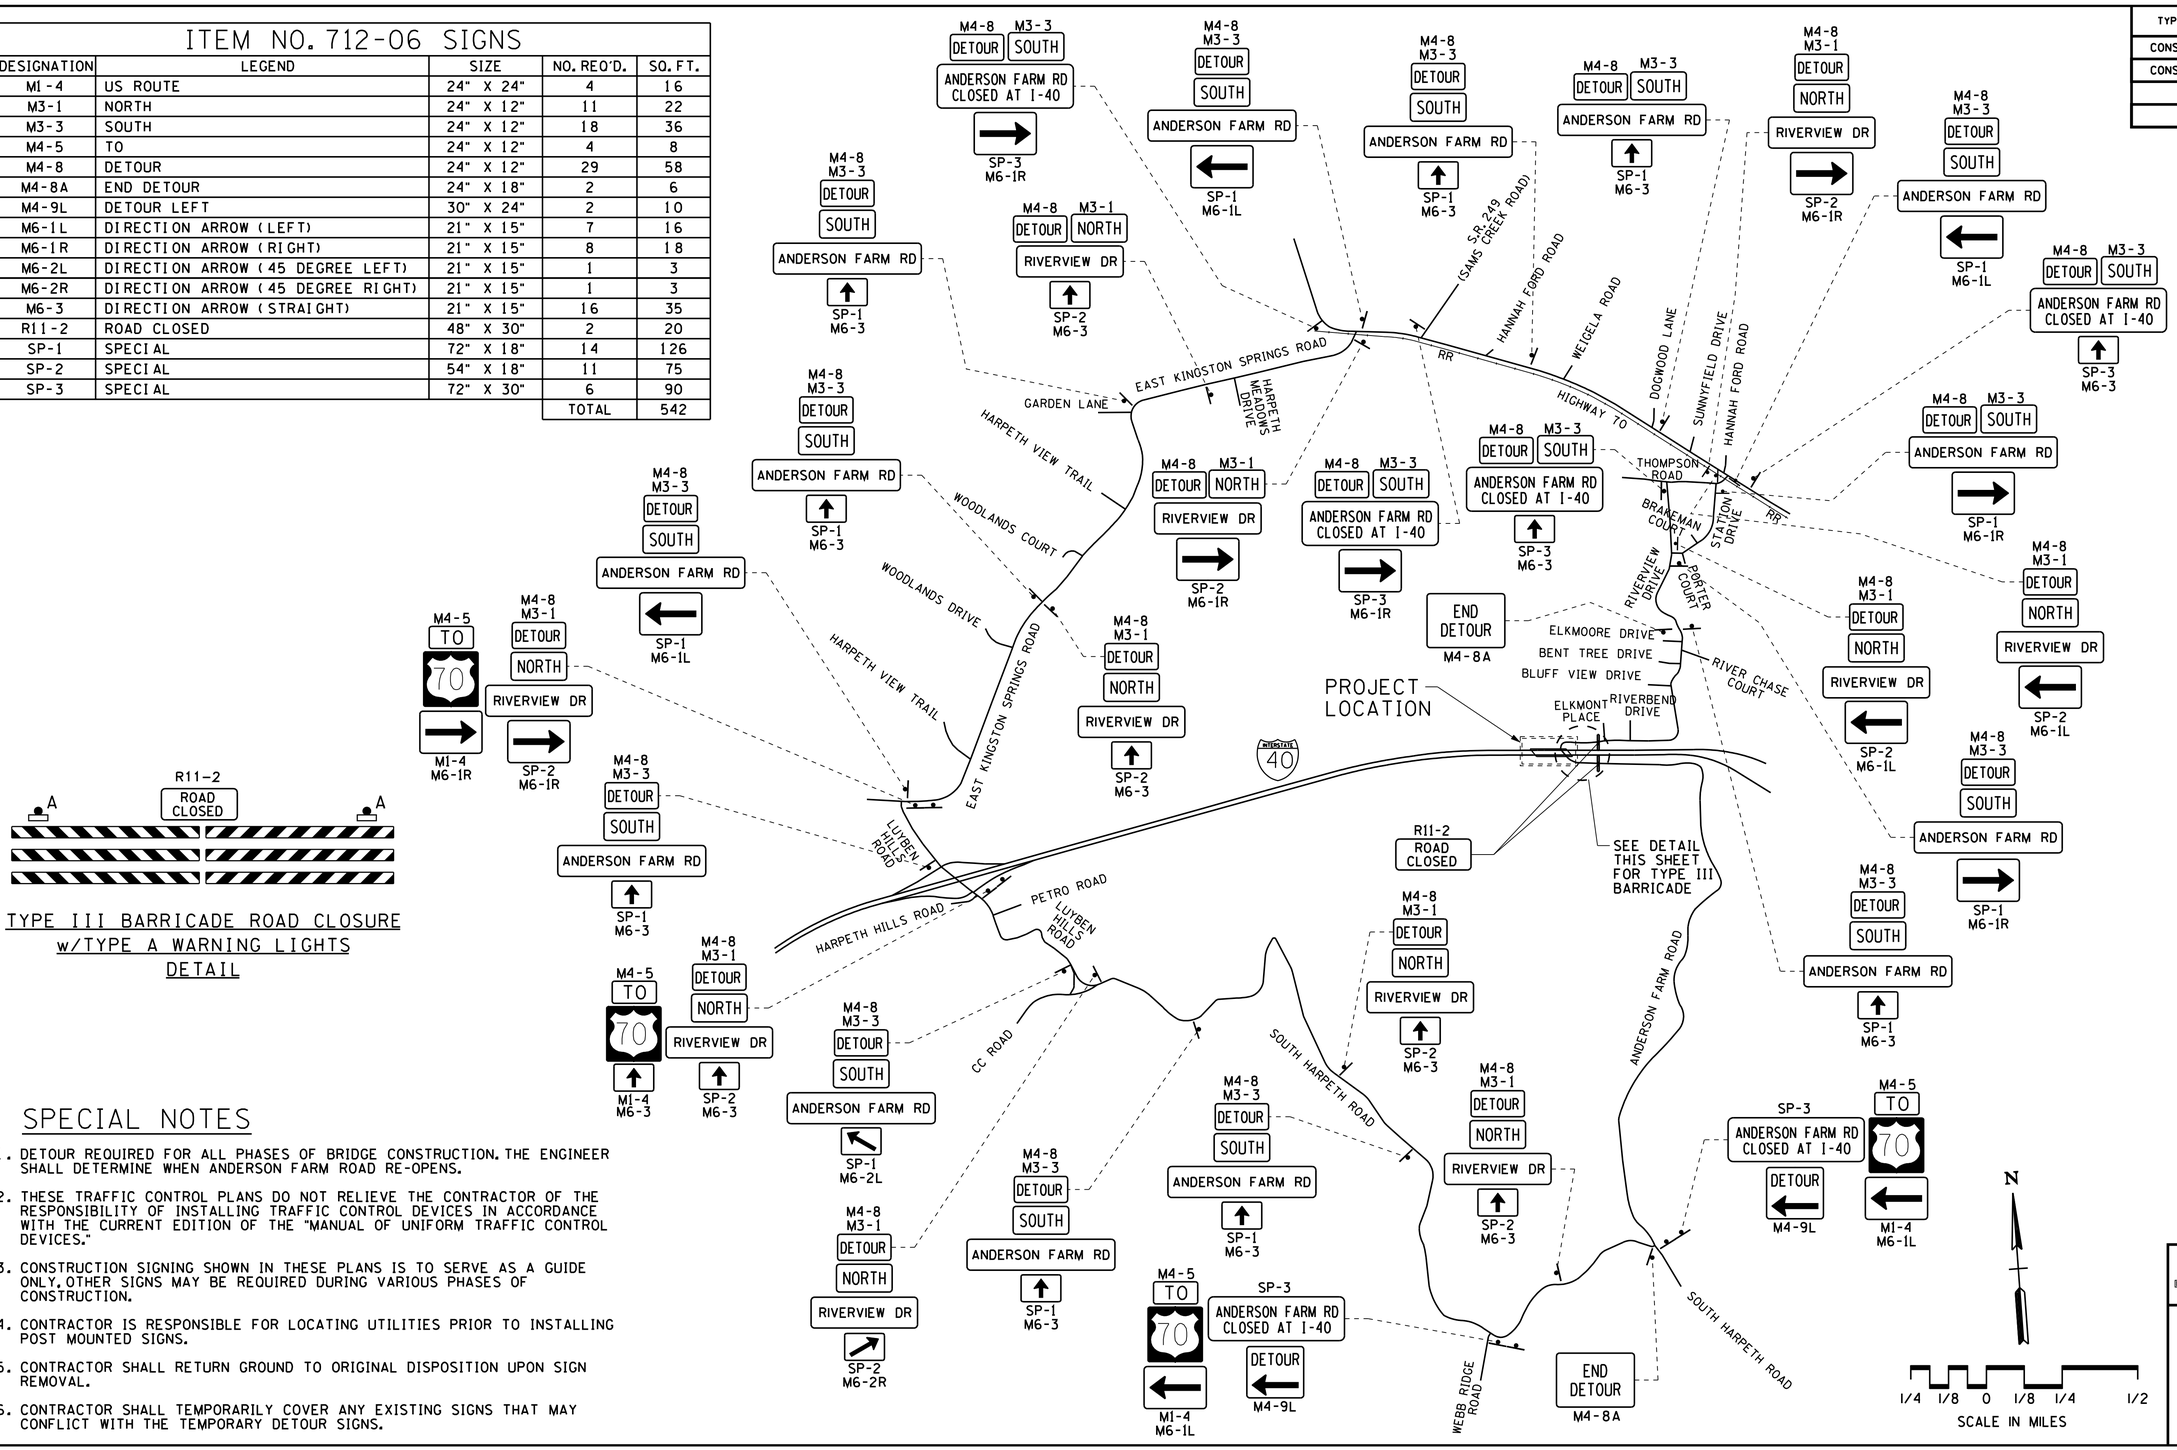

R11-2
ROAD CLOSED
A A

TYPE III BARRICADE ROAD CLOSURE
w/TYPE A WARNING LIGHTS
DETAIL

SPECIAL NOTES

1. DETOUR REQUIRED FOR ALL PHASES OF BRIDGE CONSTRUCTION. THE ENGINEER SHALL DETERMINE WHEN ANDERSON FARM ROAD RE-OPENS.
2. THESE TRAFFIC CONTROL PLANS DO NOT RELIEVE THE CONTRACTOR OF THE RESPONSIBILITY OF INSTALLING TRAFFIC CONTROL DEVICES IN ACCORDANCE WITH THE CURRENT EDITION OF THE "MANUAL OF UNIFORM TRAFFIC CONTROL DEVICES."
3. CONSTRUCTION SIGNING SHOWN IN THESE PLANS IS TO SERVE AS A GUIDE ONLY. OTHER SIGNS MAY BE REQUIRED DURING VARIOUS PHASES OF CONSTRUCTION.
4. CONTRACTOR IS RESPONSIBLE FOR LOCATING UTILITIES PRIOR TO INSTALLING POST MOUNTED SIGNS.
5. CONTRACTOR SHALL RETURN GROUND TO ORIGINAL DISPOSITION UPON SIGN REMOVAL.
6. CONTRACTOR SHALL TEMPORARILY COVER ANY EXISTING SIGNS THAT MAY CONFLICT WITH THE TEMPORARY DETOUR SIGNS.

JAMES R. GILLESPIE JR. REGISTERED ENGINEER AGRICULTURE No. 102690 STATE OF TENNESSEE
04/04/2014

STATE OF TENNESSEE
DEPARTMENT OF TRANSPORTATION

TRAFFIC CONTROL DETOUR

(ANDERSON FARM ROAD)