TYPE	YEAR	PROJECT NO.	SHEET NO.
CONST.	2014	11003-3134-94	6A
CONST.	2014	BR-I-40-3(155)	6A

(2) 04-26-13 JRG ADDED SHEET TO SET OF PLANS

TENNESSEE D.O.T.
DESIGN DIVISION
FILE NO.

END FULL SUPERELEVATION
REVERSE CROWN AT STA. 457+65.55

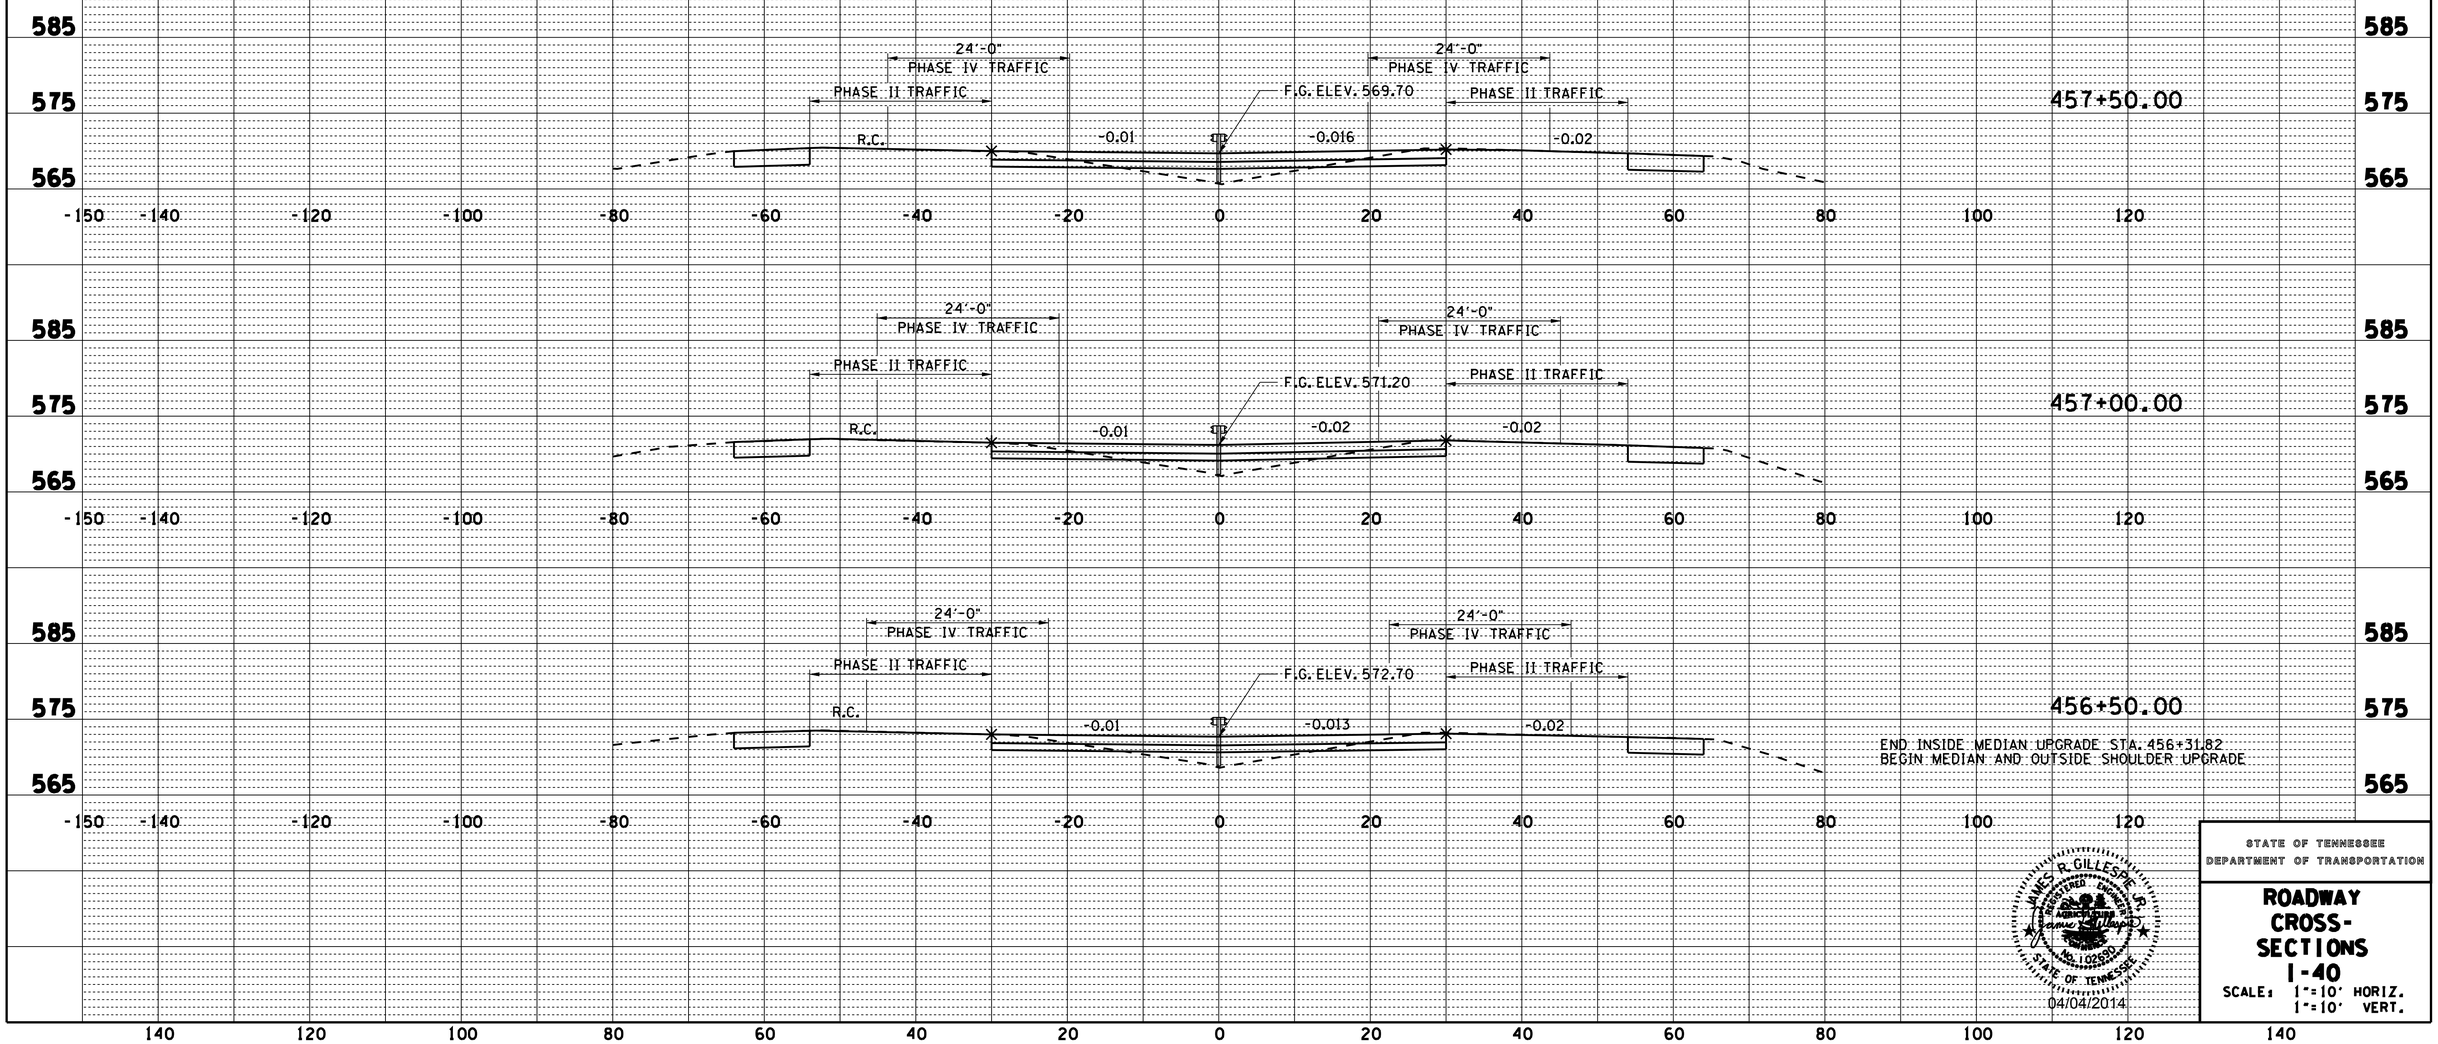

JAMES R. GILLESPIE, JR.
REGISTERED ENGINEER
No. 102650
STATE OF TENNESSEE
04/04/2014

STATE OF TENNESSEE
DEPARTMENT OF TRANSPORTATION

ROADWAY CROSS-SECTIONS I-40

SCALE: 1"=10' HORIZ.
1"=10' VERT.