TENNESSEE D.O.T.
DESIGN DIVISION

FILE NO.

TYPE	YEAR	PROJECT NO.	SHEET NO.
CONST.	2014	11003-3134-94	3B
CONST.	2014	BR-1-40-3(155)	3B

(2)

(1) (1) 02-05-13 JRG ADDED SHEET TO SET

(2) (2) 04-26-13 JRG CHANGED SHEET NO.

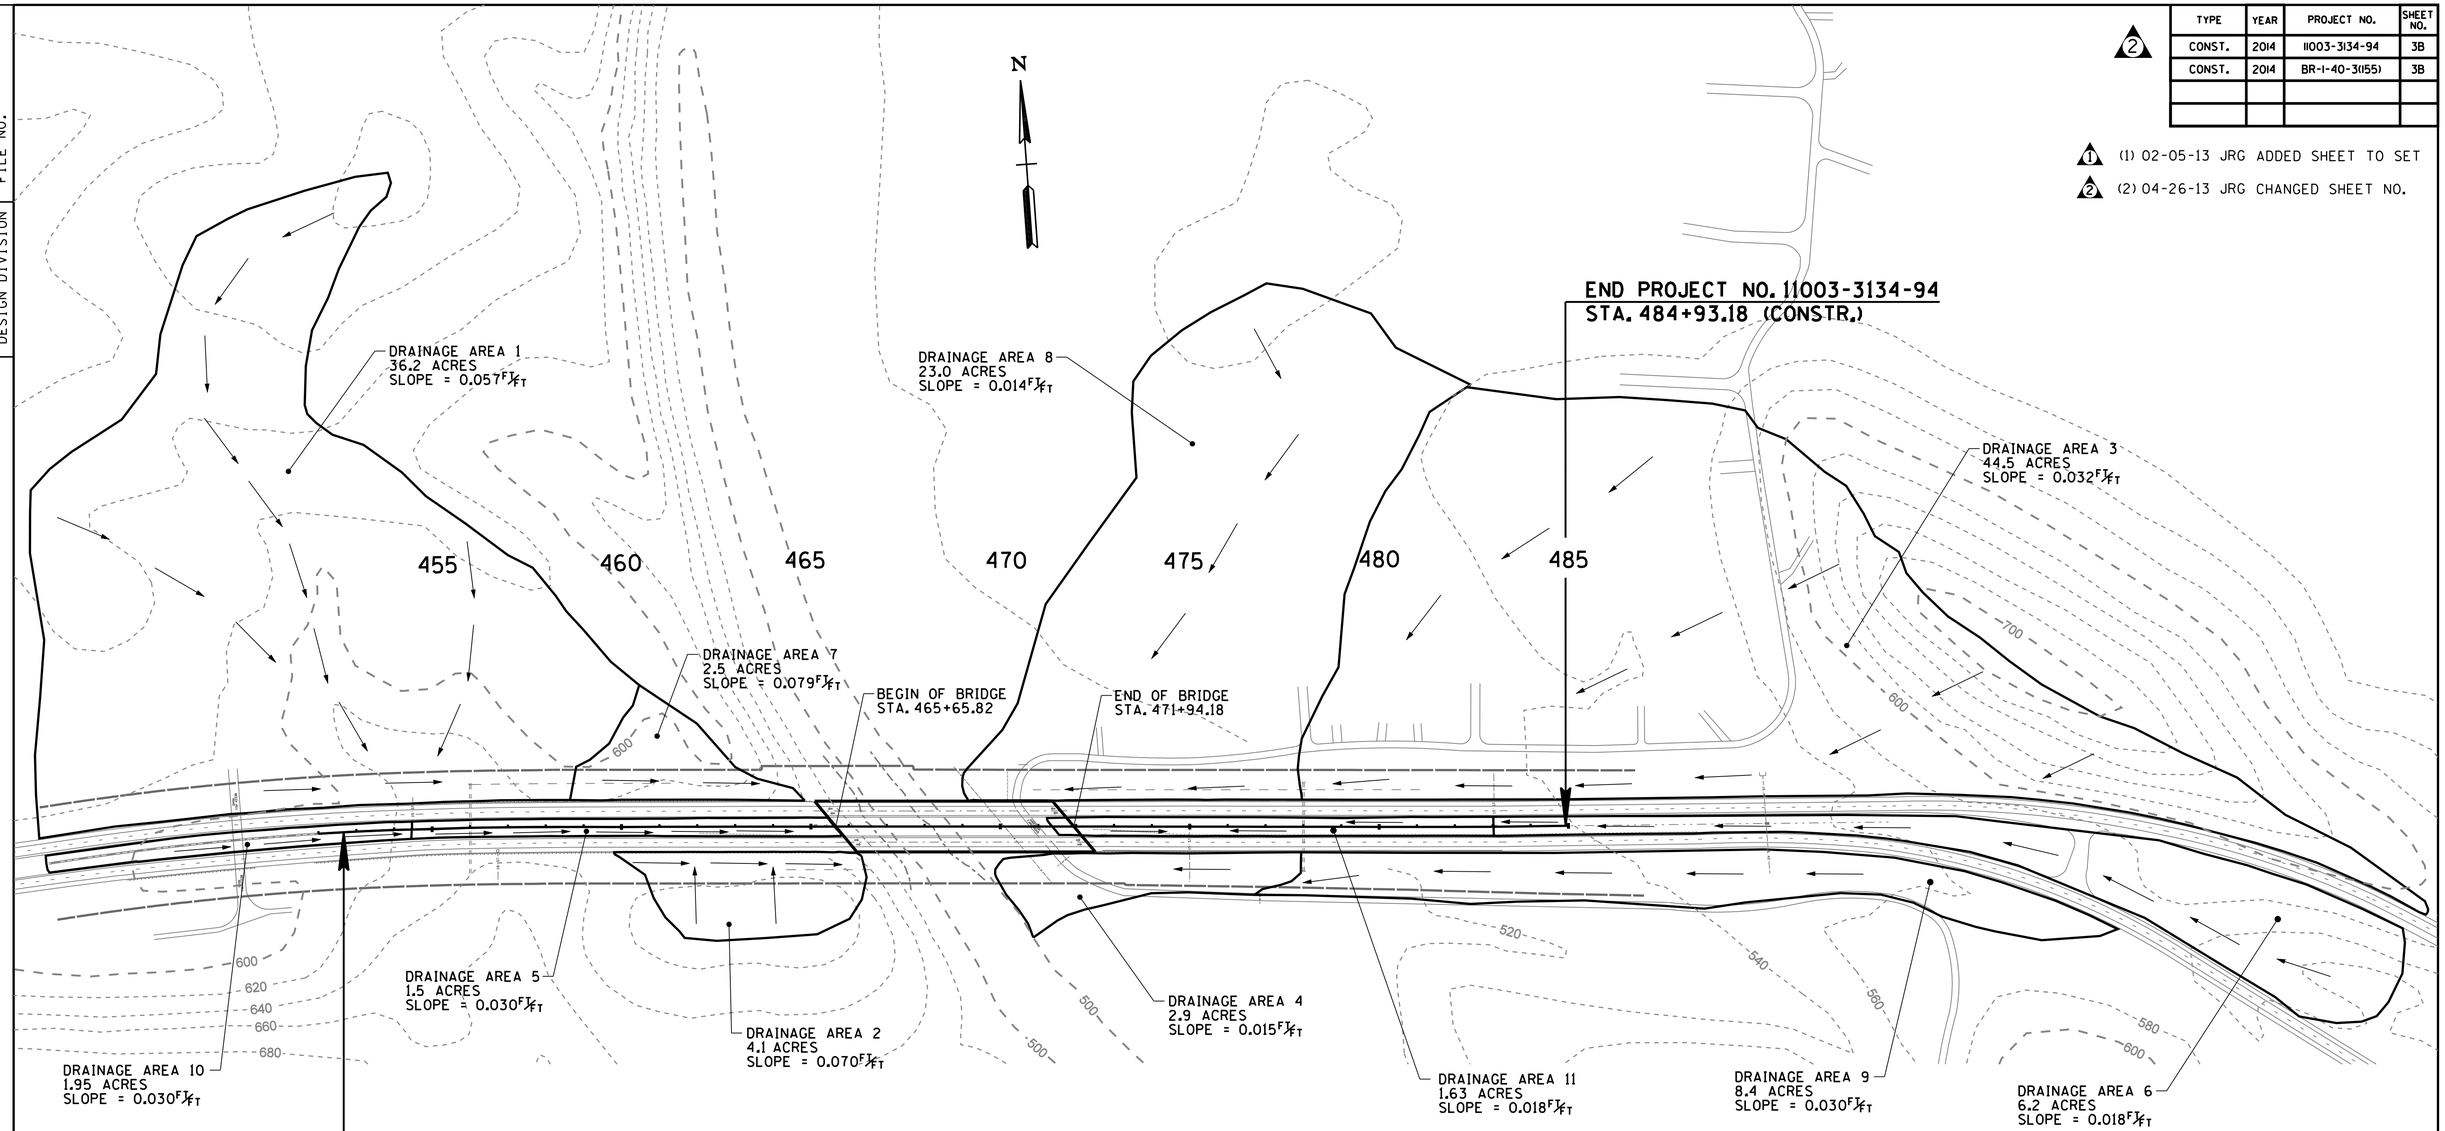

JAMES R. GILLESPIE, JR.
REGISTERED ENGINEER
AGRICULTURE
No. 102580
STATE OF TENNESSEE
04/04/2014

STATE OF TENNESSEE
DEPARTMENT OF TRANSPORTATION

DRAINAGE MAP

STA. 452+00 TO STA. 486+00

SCALE: 1"=200'