TENNESSEE D.O.T.
DESIGN DIVISION
FILE NO.

UTILITY OWNERS

TELEPHONE:
AT&T (BELLSOUTH)
9733 PARKSIDE DR.
KNOXVILLE, TN 37922
(865) 539-8534
CONTACT: DON WHETHAM

CABLE TELEVISION:
CHARTER COMMUNICATIONS
1774 HENRY G. LANE STREET
MARYVILLE, TN 37801
(865) 273-2761
CONTACT: BILLY CLICK

NATURAL GAS, WATER & SANITARY SEWER:
LOUDON UTILITIES
201 ALMA PLACE
P.O. BOX 69
LOUDON, TN 37774
(865) 458-2091
CONTACT: JOHN DAVIS

ELECTRIC:
LOUDON UTILITIES
201 ALMA PLACE
P.O. BOX 69
LOUDON, TN 37774
(865) 458-2091
CONTACT: BILL WATKINS

TYPE	YEAR	PROJECT NO.	SHEET NO.
UTIL.	2013	NHTSA-HE-2(225)	2
CONST.	2014	NHTSA-HE-2(225)	3

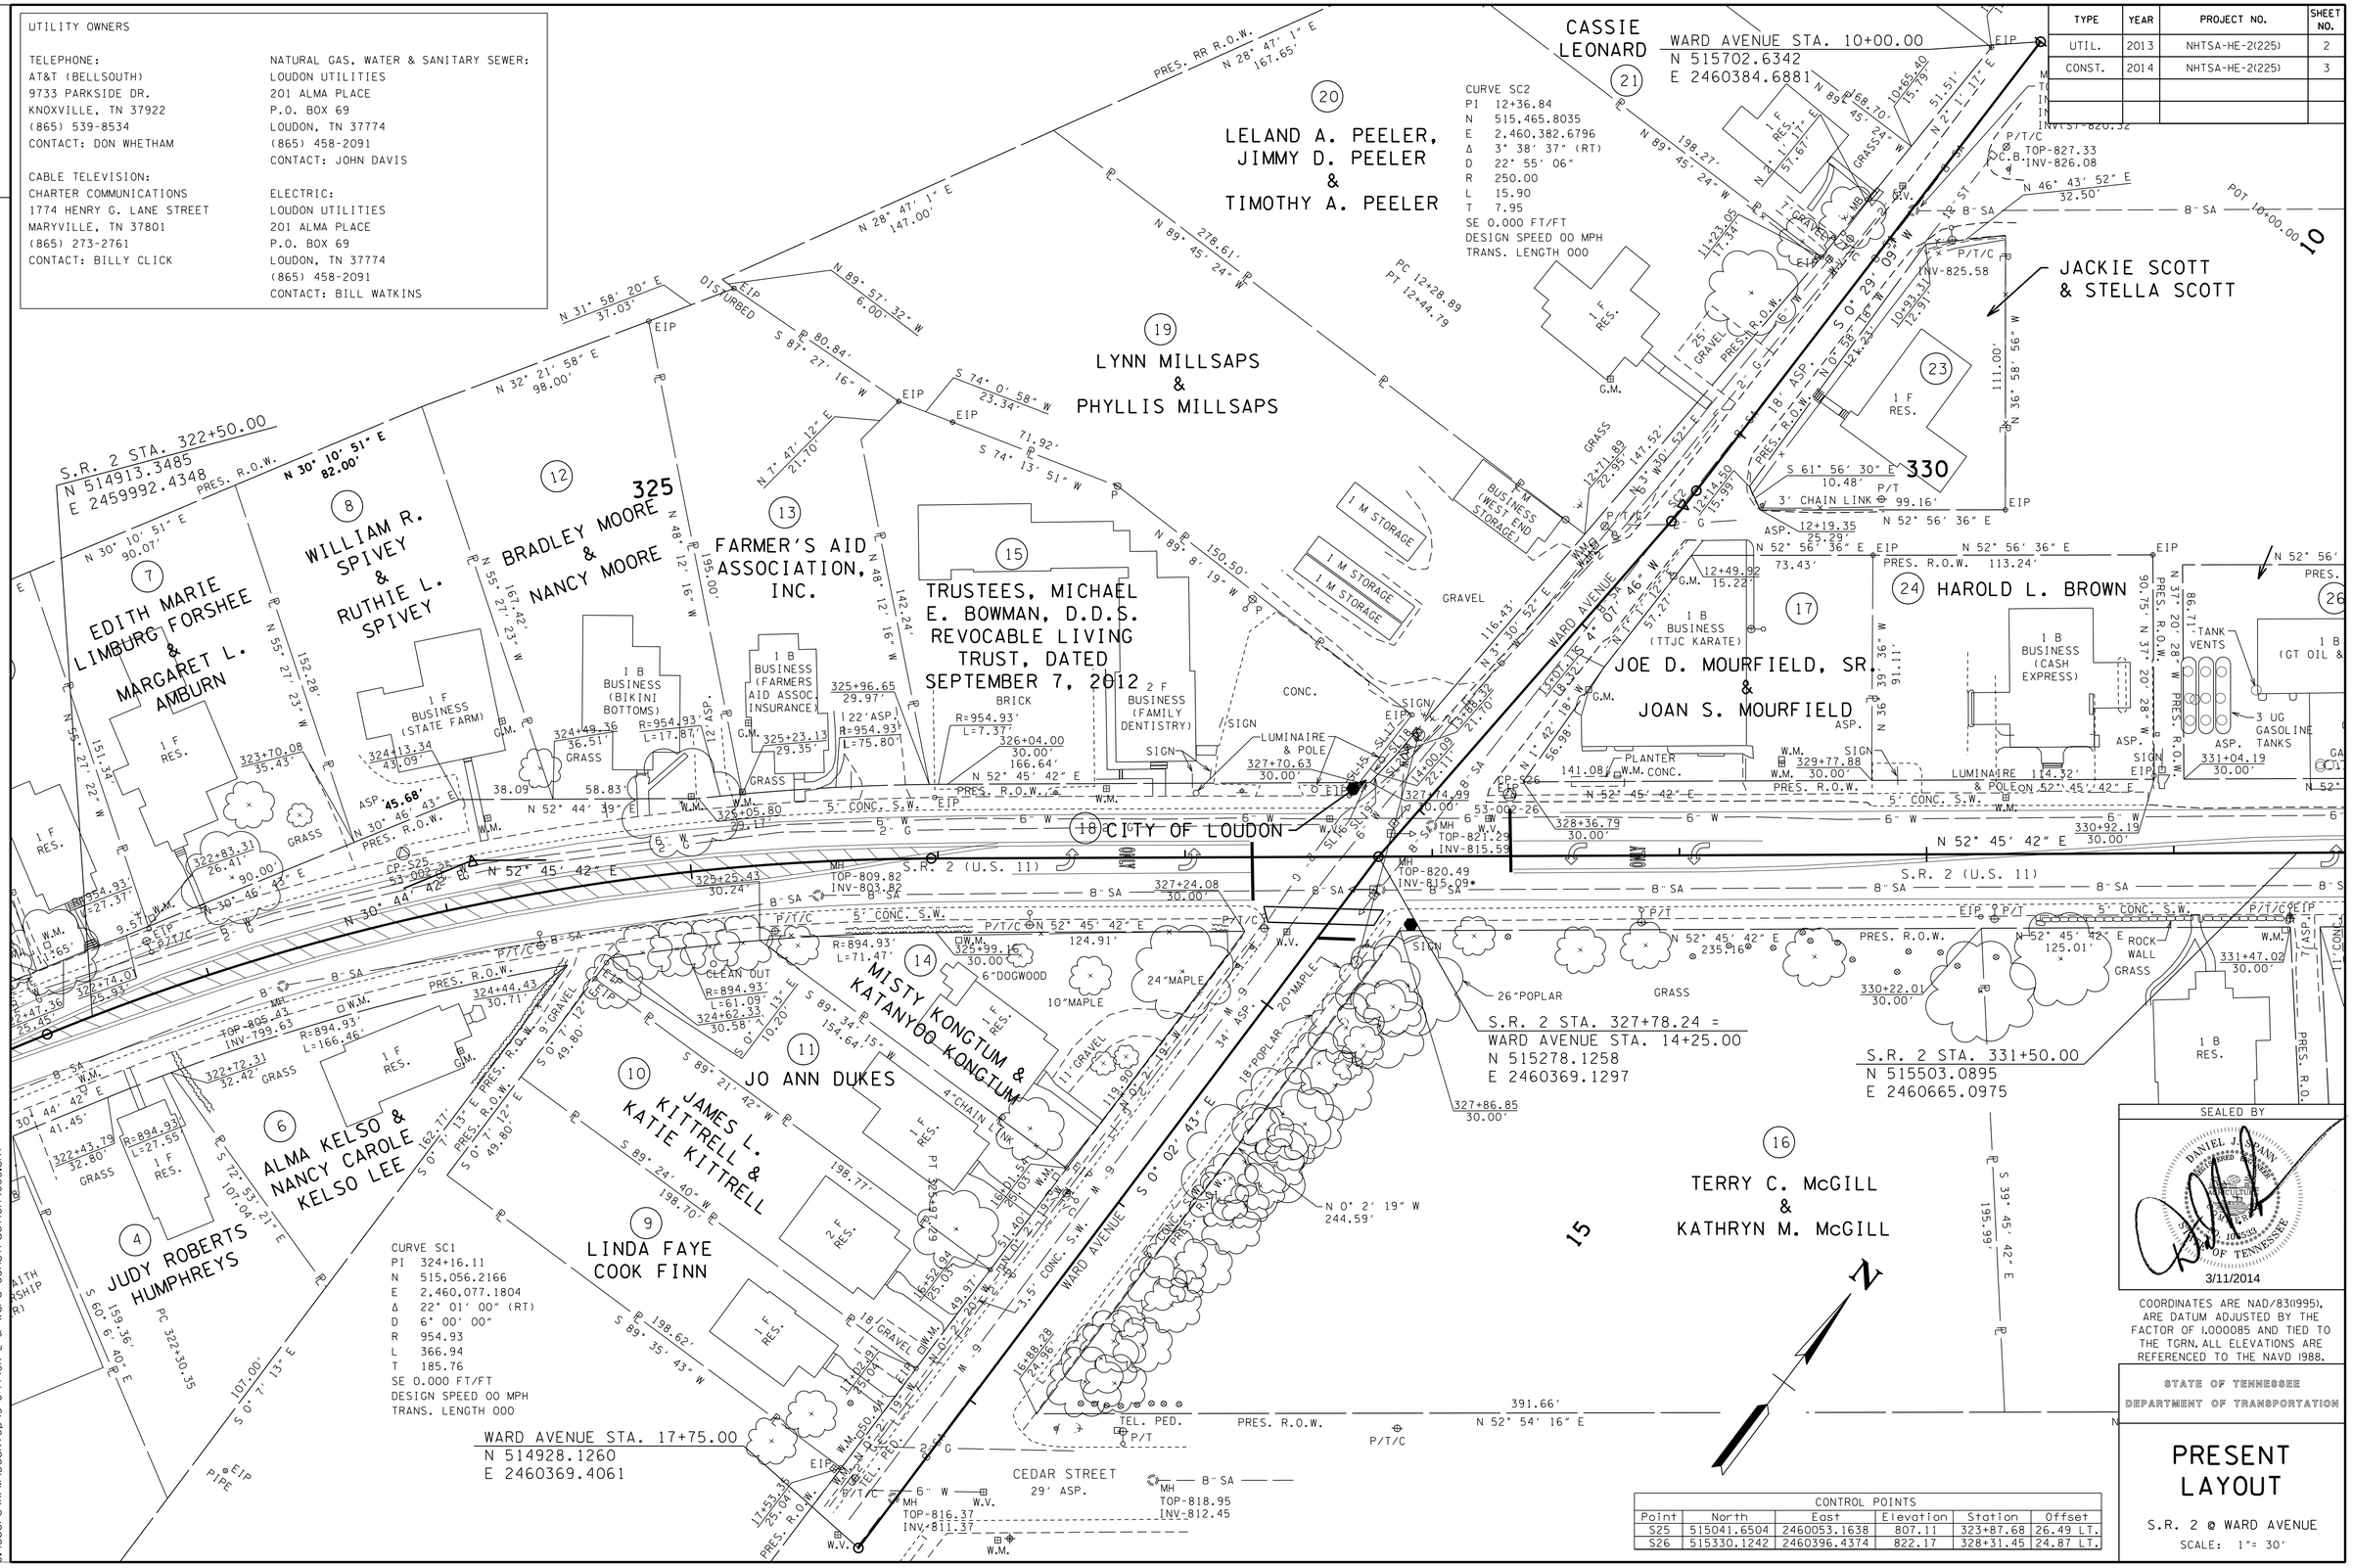

CONTROL POINTS					
Point	North	East	Elevation	Station	Offset
S25	515041.6504	2460053.1638	807.11	323+87.68	26.49 LT.
S26	515330.1242	2460396.4374	822.17	328+31.45	24.87 LT.

SEALED BY
DANIEL J. SCHMANN
REGISTERED ENGINEER
NO. 109599
STATE OF TENNESSEE
3/11/2014

COORDINATES ARE NAD/83(1995), ARE DATUM ADJUSTED BY THE FACTOR OF 1.000085 AND TIED TO THE TGRN. ALL ELEVATIONS ARE REFERENCED TO THE NAVD 1988.

STATE OF TENNESSEE
DEPARTMENT OF TRANSPORTATION

PRESENT LAYOUT

S.R. 2 @ WARD AVENUE
SCALE: 1"= 30'

3/9/2014 2:29:39 PM
C:\Users\RPM\Desktop\3-6-14\SR 2 & Ward Construction\003.sht