TENNESSEE D.O.T.
DESIGN DIVISION
FILE NO.

TYPE	YEAR	PROJECT NO.	SHEET NO.
UTIL.	2013	NHTSA-HE-2(225)	3
CONST.	2014	NHTSA-HE-2(225)	4

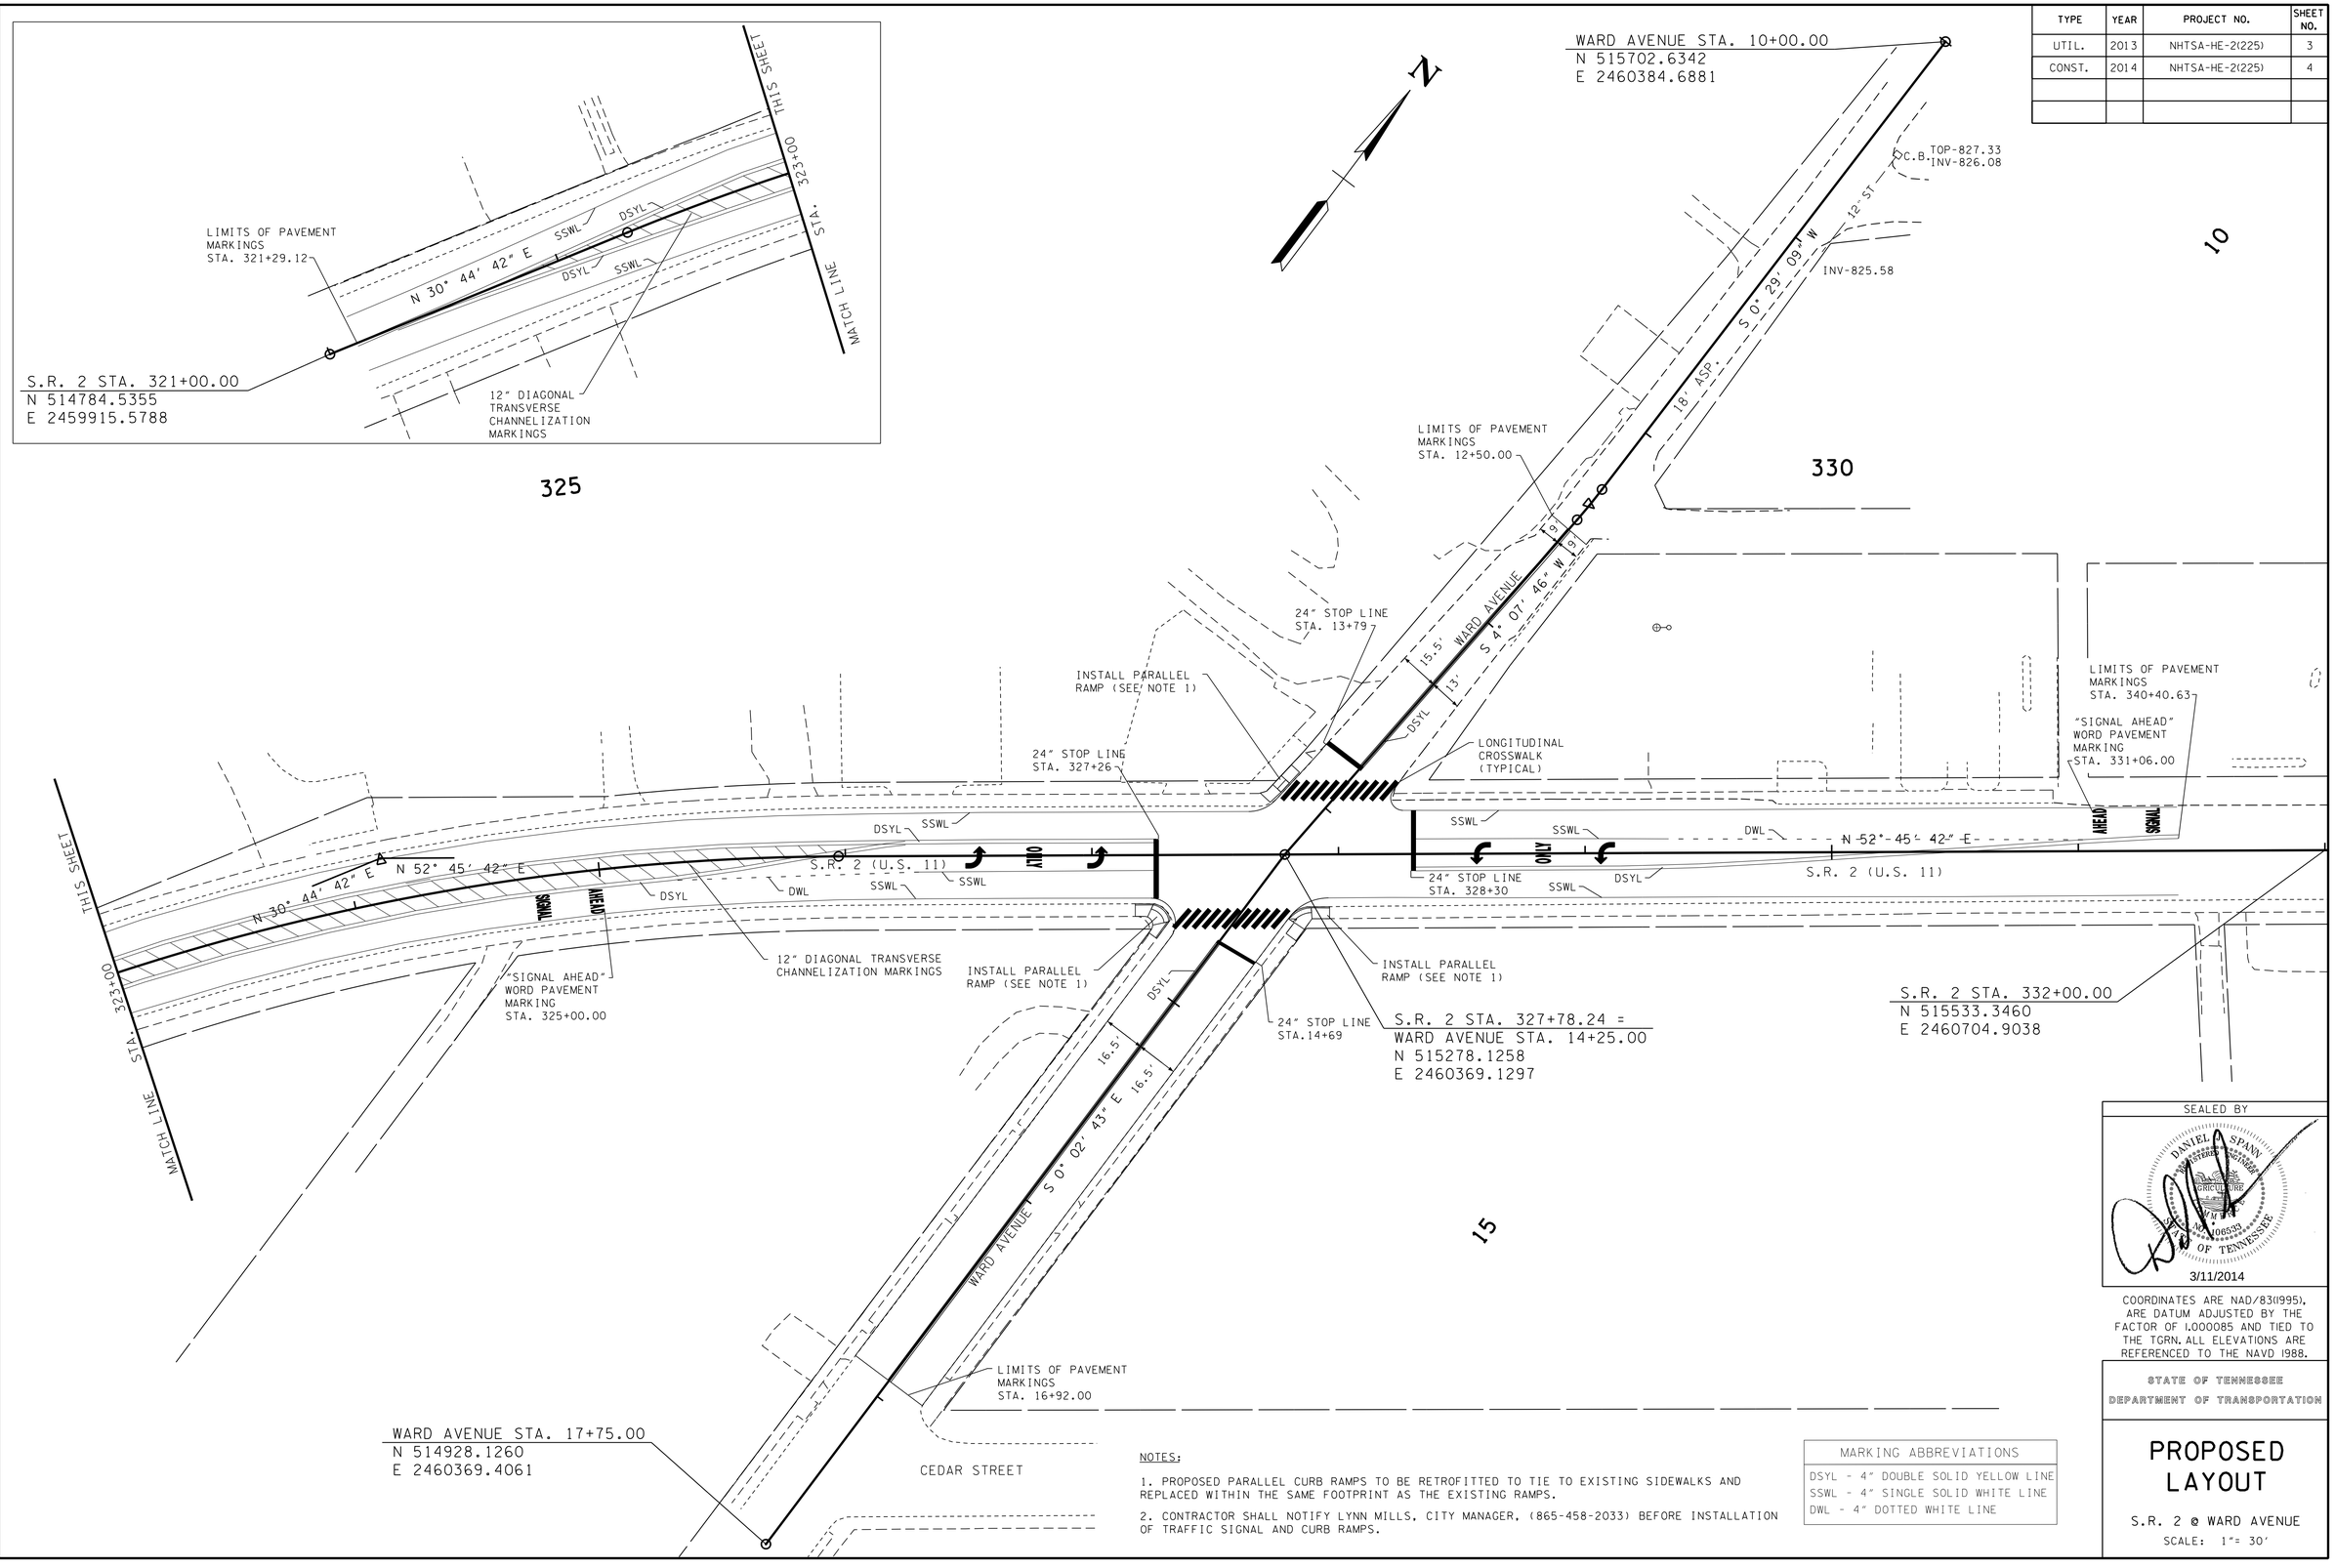

NOTES:

1. PROPOSED PARALLEL CURB RAMPS TO BE RETROFITTED TO TIE TO EXISTING SIDEWALKS AND REPLACED WITHIN THE SAME FOOTPRINT AS THE EXISTING RAMPS.

2. CONTRACTOR SHALL NOTIFY LYNN MILLS, CITY MANAGER, (865-458-2033) BEFORE INSTALLATION OF TRAFFIC SIGNAL AND CURB RAMPS.

MARKING ABBREVIATIONS
DSYL - 4" DOUBLE SOLID YELLOW LINE
SSWL - 4" SINGLE SOLID WHITE LINE
DWL - 4" DOTTED WHITE LINE

SEALED BY

DANIEL A. SPANN
LICENSED PROFESSIONAL ENGINEER
No. 106539
STATE OF TENNESSEE

3/11/2014

COORDINATES ARE NAD/83(1995), ARE DATUM ADJUSTED BY THE FACTOR OF 1.000085 AND TIED TO THE TGRN. ALL ELEVATIONS ARE REFERENCED TO THE NAVD 1988.

STATE OF TENNESSEE
DEPARTMENT OF TRANSPORTATION

PROPOSED LAYOUT

S.R. 2 @ WARD AVENUE

SCALE: 1"= 30'

3/11/2014 7:32:58 AM
C:\Users\RPM\Desktop\3-6-14\SR 2 & Ward Construction\004.sht