TENNESSEE D.O.T.
DESIGN DIVISION
FILE NO.

TYPE	YEAR	PROJECT NO.	SHEET NO.
UTIL.	2013	STP-SIP-2(224)	3
CONST.	2014	PHSIP-2(237)	4

REV. 3-19-14: ADDED NORFOLK SOUTHERN NOTE

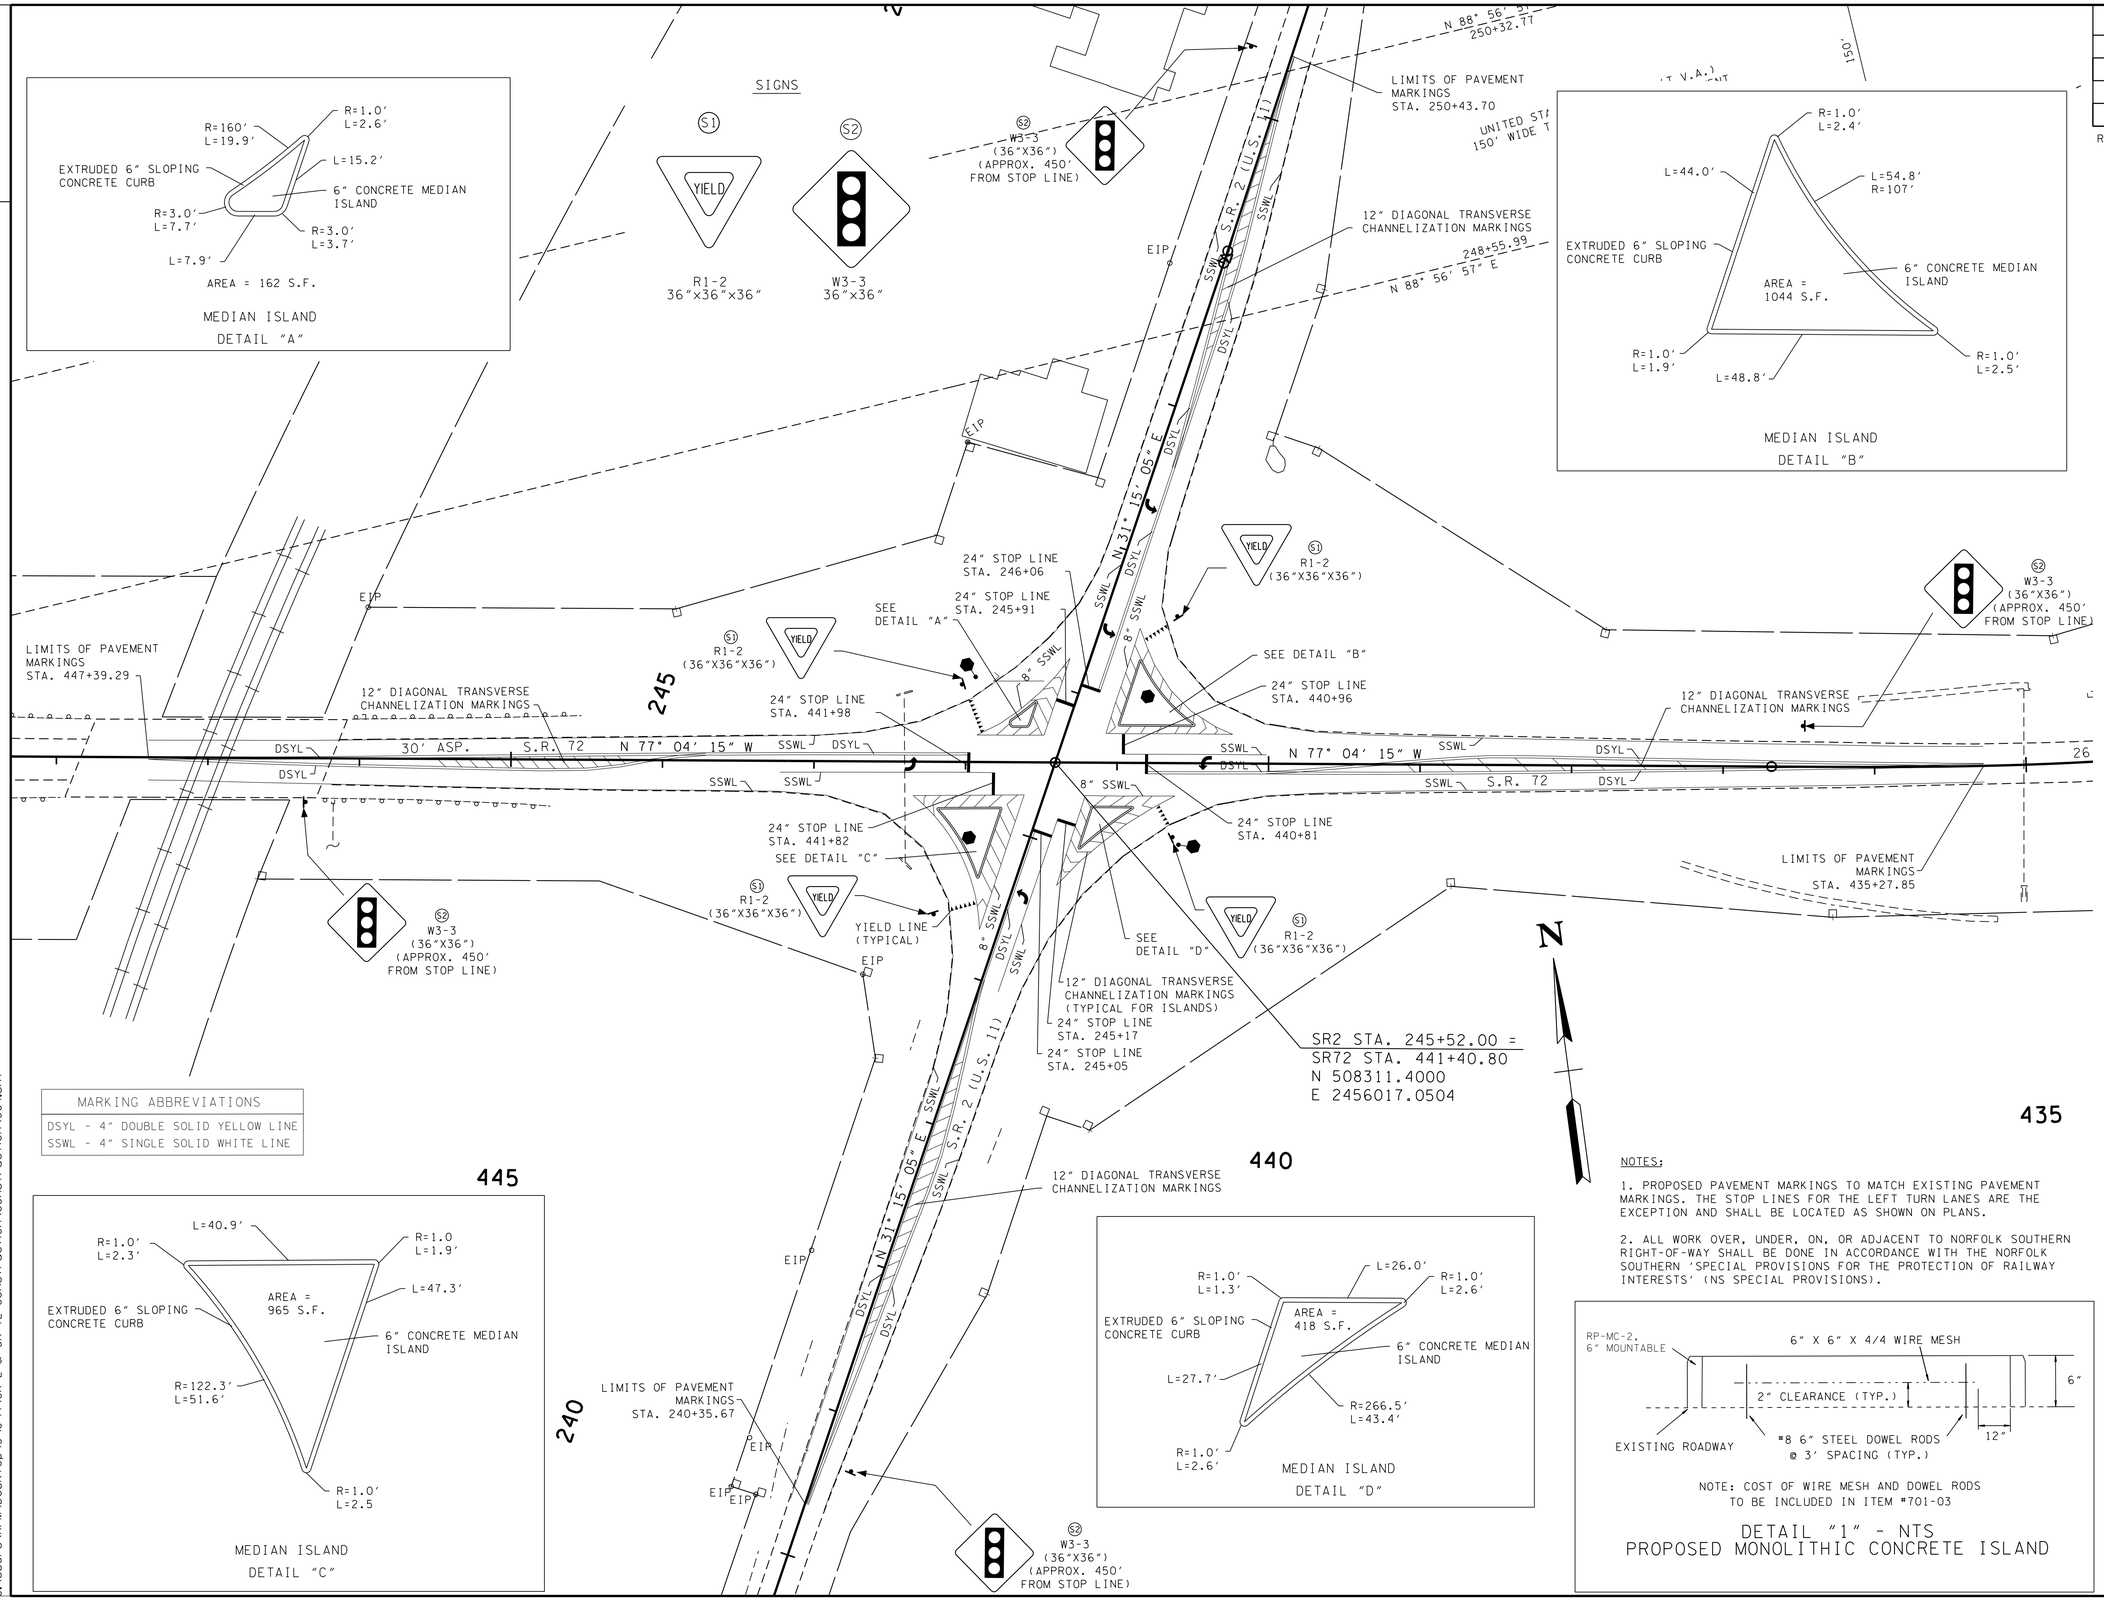

NOTES:

1. PROPOSED PAVEMENT MARKINGS TO MATCH EXISTING PAVEMENT MARKINGS. THE STOP LINES FOR THE LEFT TURN LANES ARE THE EXCEPTION AND SHALL BE LOCATED AS SHOWN ON PLANS.

2. ALL WORK OVER, UNDER, ON, OR ADJACENT TO NORFOLK SOUTHERN RIGHT-OF-WAY SHALL BE DONE IN ACCORDANCE WITH THE NORFOLK SOUTHERN 'SPECIAL PROVISIONS FOR THE PROTECTION OF RAILWAY INTERESTS' (NS SPECIAL PROVISIONS).

NOTE: COST OF WIRE MESH AND DOWEL RODS TO BE INCLUDED IN ITEM #701-03

DETAIL "1" - NTS
PROPOSED MONOLITHIC CONCRETE ISLAND

SEALED BY

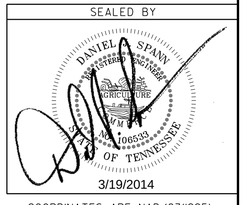

COORDINATES ARE NAD/83(1995), ARE DATUM ADJUSTED BY THE FACTOR OF 1.000085 AND TIED TO THE TGRN. ALL ELEVATIONS ARE REFERENCED TO THE NAVD 1988.

STATE OF TENNESSEE
DEPARTMENT OF TRANSPORTATION

PROPOSED LAYOUT

S.R. 2 @ S.R. 72
SCALE: 1"= 50'

3/18/2014 3:48:59 PM
C:\Users\RPM\Desktop\3-18-14\SR 2 & SR 72 Construction\Construction\004.sht