TENNESSEE D.O.T.
DESIGN DIVISION
FILE NO.

TYPE	YEAR	PROJECT NO.	SHEET NO.
UTIL.	2013	STP-SIP-2(224)	2
CONST.	2014	PHSIP-2(237)	3

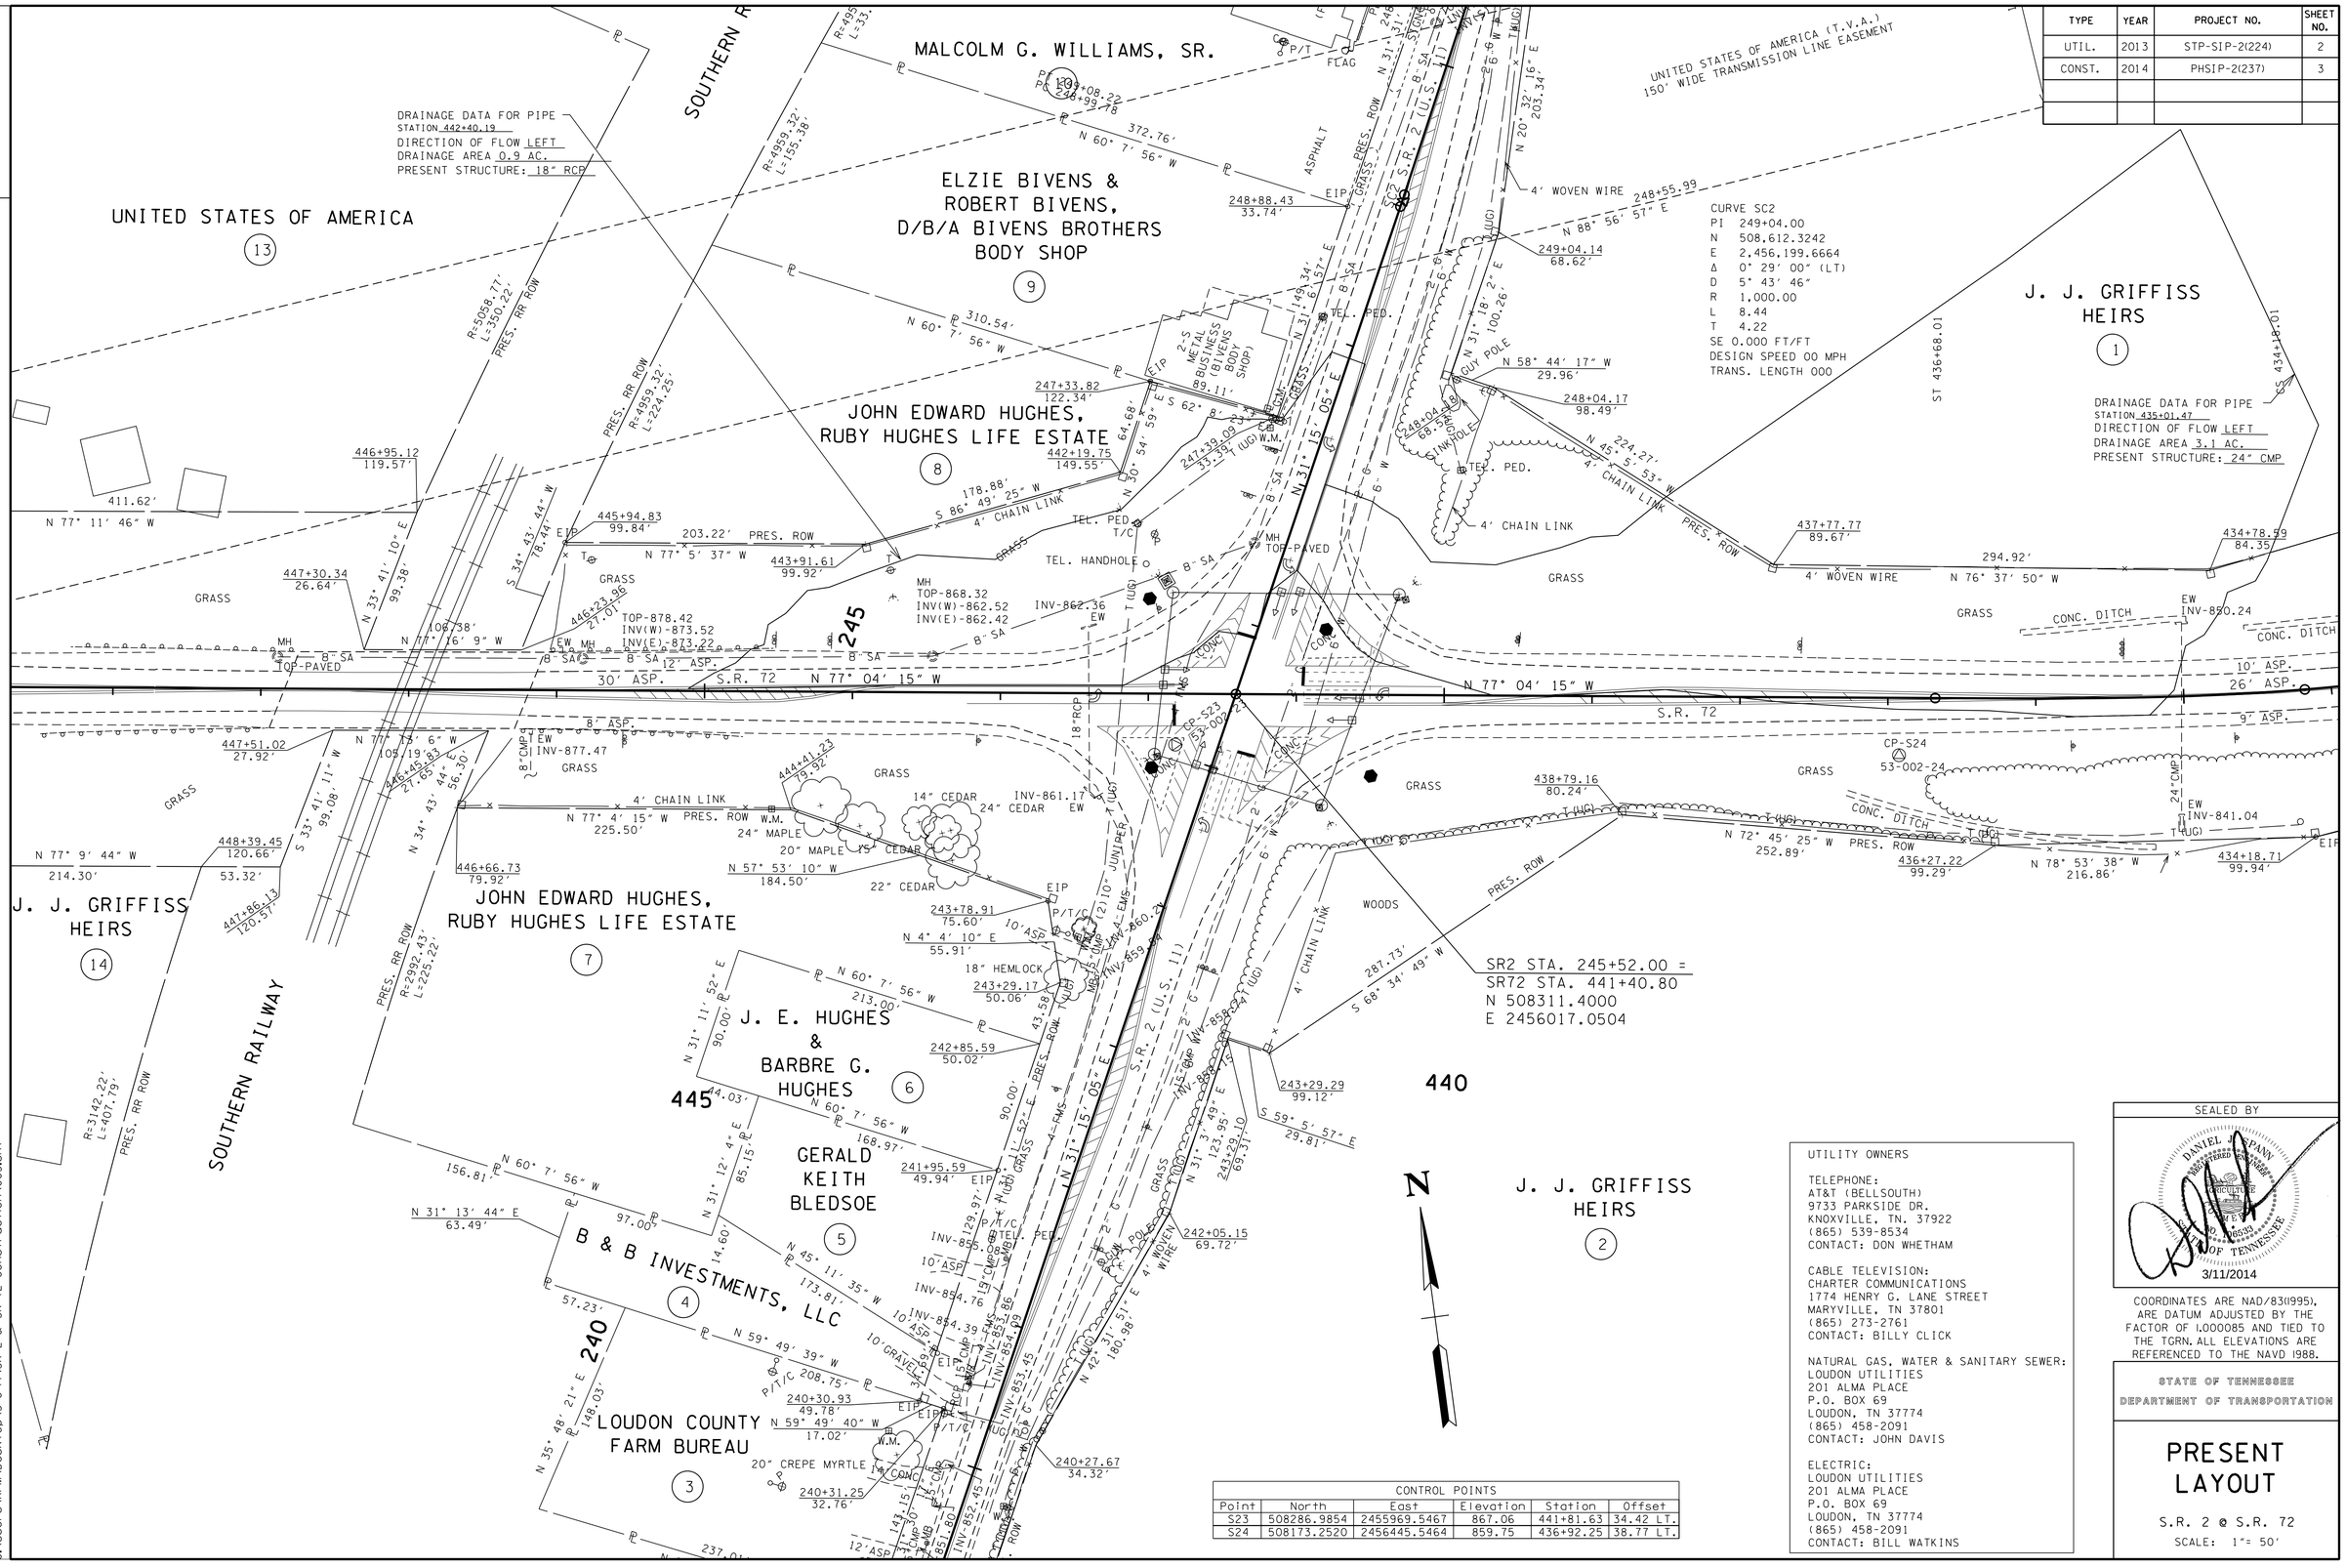

CONTROL POINTS					
Point	North	East	Elevation	Station	Offset
S23	508286.9854	2455969.5467	867.06	441+81.63	34.42 LT.
S24	508173.2520	2456445.5464	859.75	436+92.25	38.77 LT.

UTILITY OWNERS

TELEPHONE:
AT&T (BELLSOUTH)
9733 PARKSIDE DR.
KNOXVILLE, TN. 37922
(865) 539-8534
CONTACT: DON WHETHAM

CABLE TELEVISION:
CHARTER COMMUNICATIONS
1774 HENRY G. LANE STREET
MARYVILLE, TN 37801
(865) 273-2761
CONTACT: BILLY CLICK

NATURAL GAS, WATER & SANITARY SEWER:
LOUDON UTILITIES
201 ALMA PLACE
P.O. BOX 69
LOUDON, TN 37774
(865) 458-2091
CONTACT: JOHN DAVIS

ELECTRIC:
LOUDON UTILITIES
201 ALMA PLACE
P.O. BOX 69
LOUDON, TN 37774
(865) 458-2091
CONTACT: BILL WATKINS

SEALED BY

DANIEL J. SPANN
REGISTERED ENGINEER
AGRICULTURE
NO. 106030
STATE OF TENNESSEE
3/11/2014

COORDINATES ARE NAD/83(1995), ARE DATUM ADJUSTED BY THE FACTOR OF 1.000085 AND TIED TO THE TGRN. ALL ELEVATIONS ARE REFERENCED TO THE NAVD 1988.

STATE OF TENNESSEE
DEPARTMENT OF TRANSPORTATION

PRESENT LAYOUT

S.R. 2 @ S.R. 72
SCALE: 1"= 50'

3/11/2014 10:43:26 AM
C:\Users\RPM\Desktop\3-6-14\SR 2 & SR 72 Construction\003.sht