TENNESSEE D.O.T.
DESIGN DIVISION
FILE NO.

TYPE	YEAR	PROJECT NO.	SHEET NO.
CONST.	2014	PHSIP-2(237)	8

SUMMARY OF QUANTITIES - ITEM NO. 712-06

SIGN NO.	DESCRIPTION	SIZE (IN.)	NUMBER REQUIRED
G20-2A	END ROAD WORK	36X18	4
W20-1	ROAD WORK 1/2 MILE	48X48	4
W20-1	ROAD WORK 1000 FEET	48X48	4
W20-1	ROAD WORK 500 FEET	48X48	4
W20-7a	FLAGGER AHEAD	48X48	2

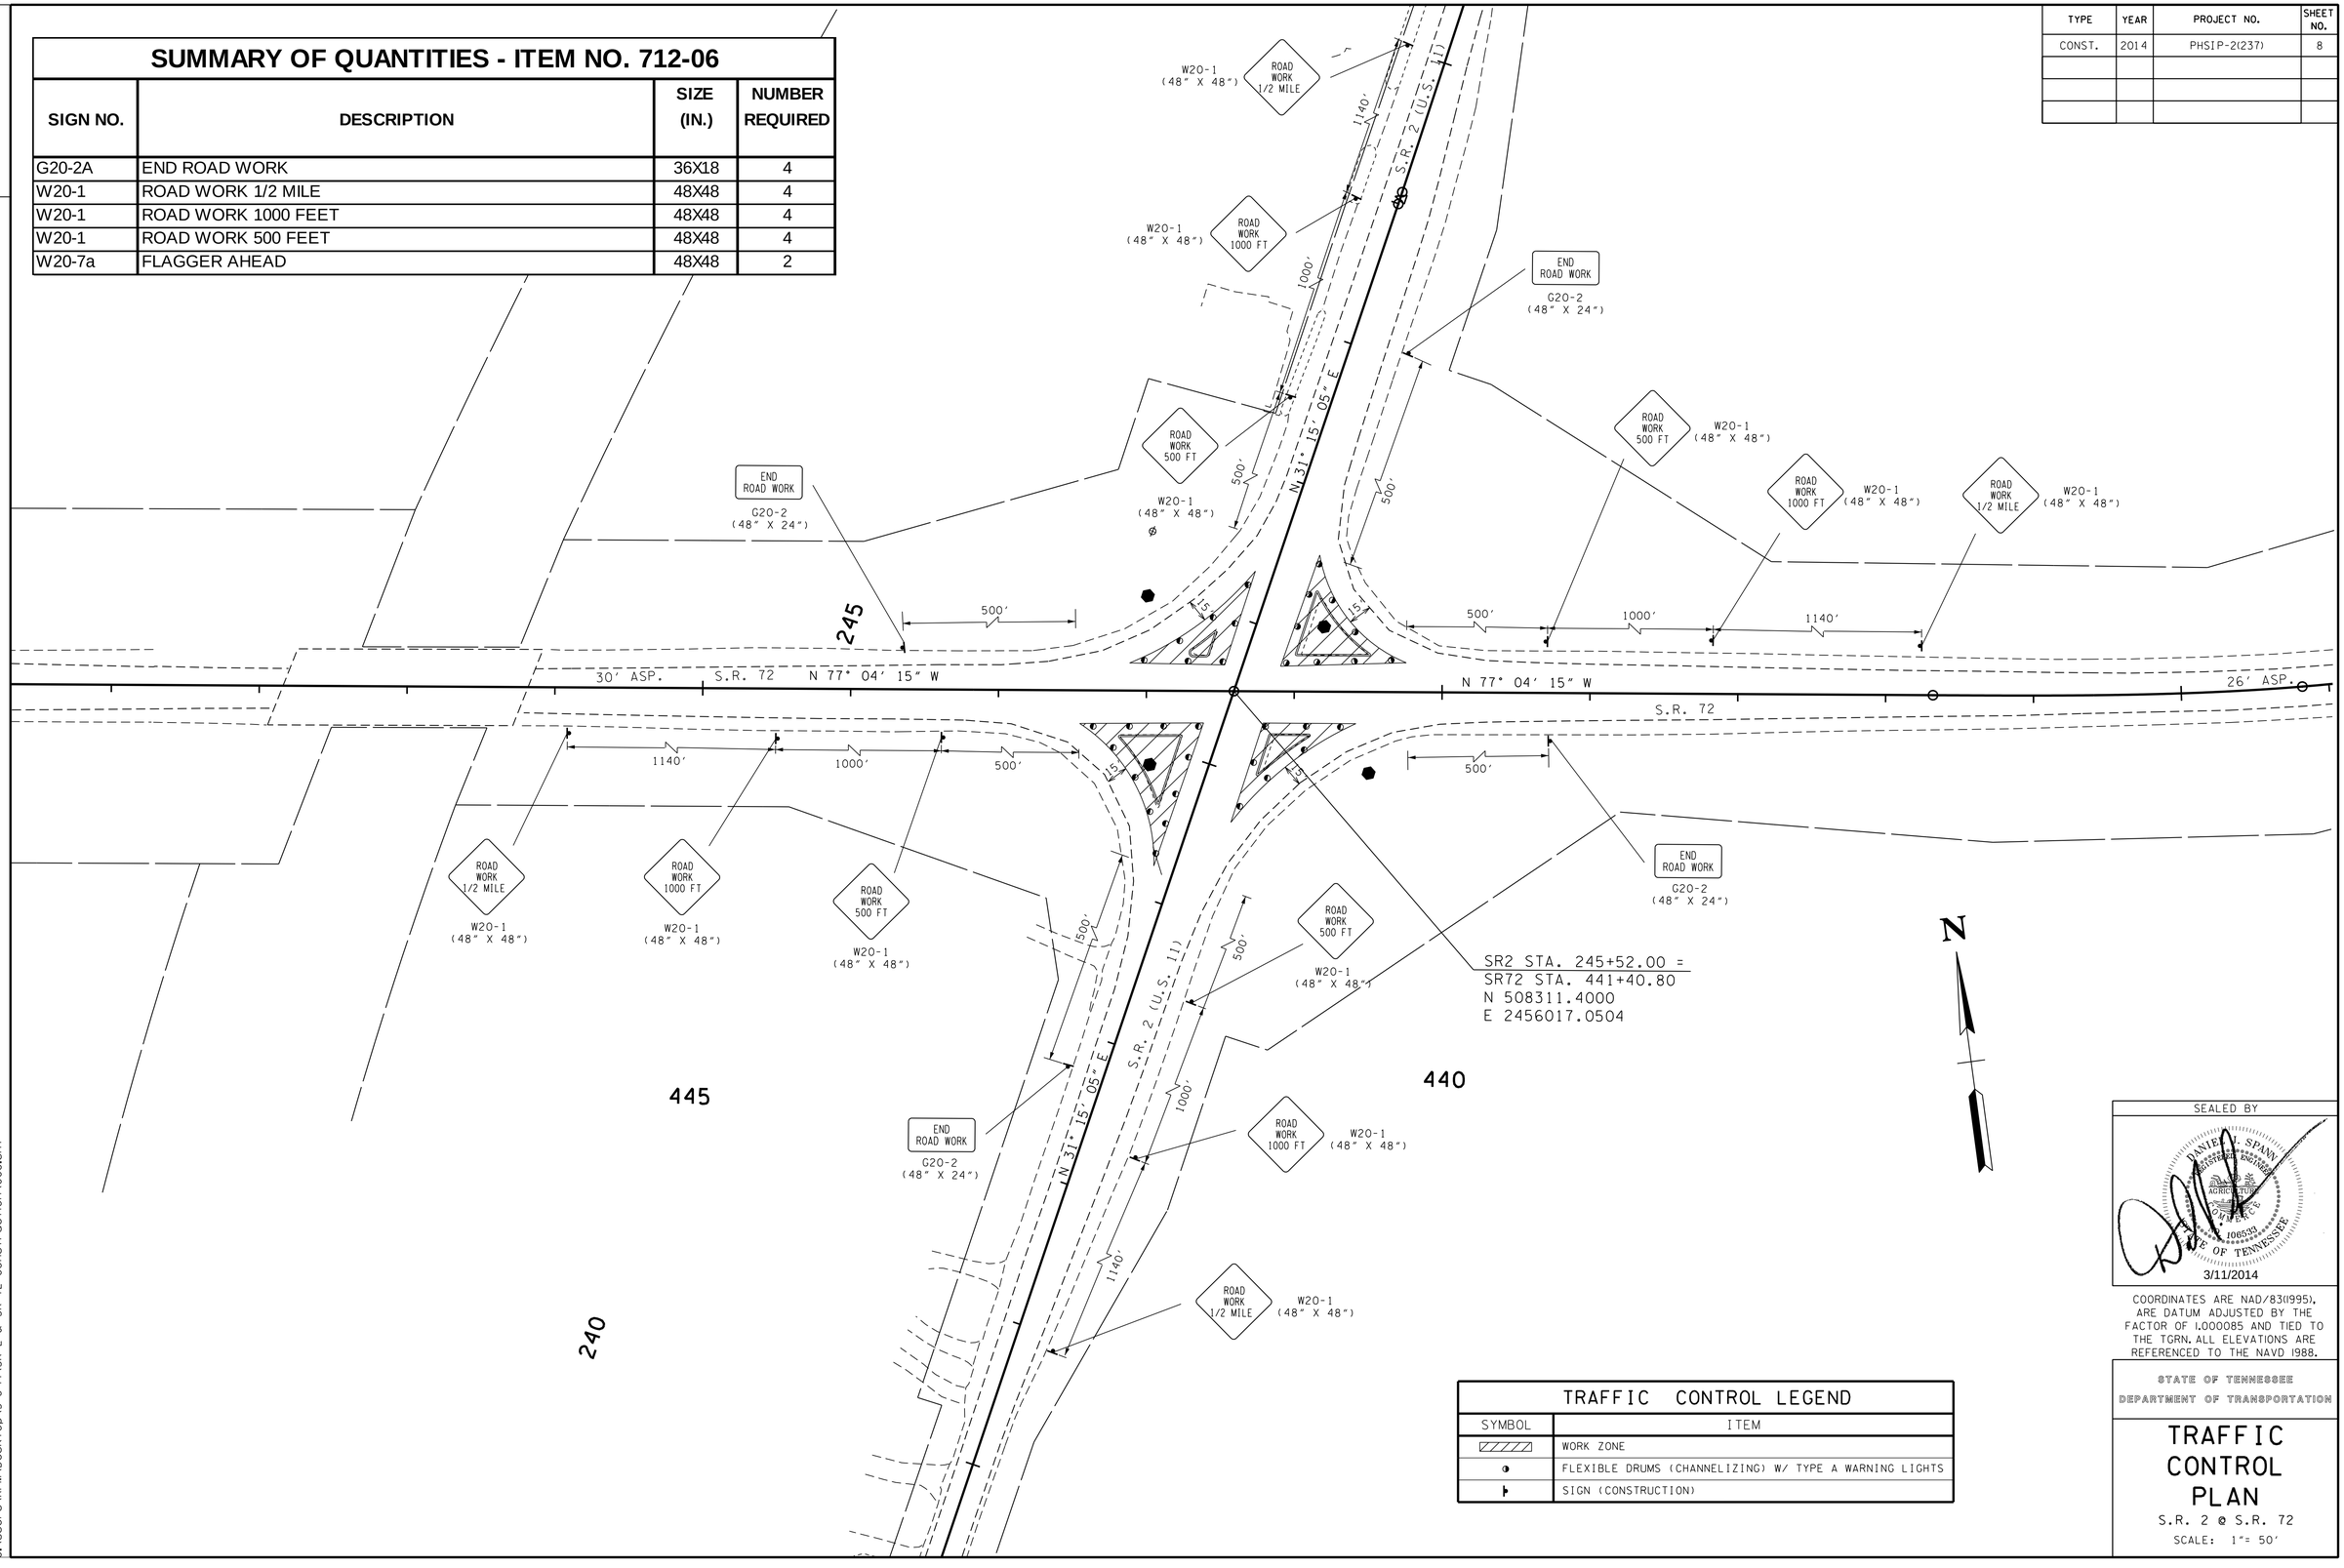

TRAFFIC CONTROL LEGEND	
SYMBOL	ITEM
	WORK ZONE
	FLEXIBLE DRUMS (CHANNELIZING) W/ TYPE A WARNING LIGHTS
	SIGN (CONSTRUCTION)

SEALED BY

DANIEL J. SPANN
REGISTERED ENGINEER
AGRICULTURE & COMMERCE
106532
STATE OF TENNESSEE
3/11/2014

COORDINATES ARE NAD/83(1995), ARE DATUM ADJUSTED BY THE FACTOR OF 1.000085 AND TIED TO THE TGRN. ALL ELEVATIONS ARE REFERENCED TO THE NAVD 1988.

STATE OF TENNESSEE
DEPARTMENT OF TRANSPORTATION

TRAFFIC CONTROL PLAN

S.R. 2 @ S.R. 72

SCALE: 1"= 50'

3/11/2014 11:10:56 AM
C:\Users\RPM\Desktop\3-6-14\SR 2 & SR 72 Construction\008.sht