TENNESSEE D.O.T.
DESIGN DIVISION
FILE NO.

TYPE	YEAR	PROJECT NO.	SHEET NO.
CONST.	2014	PHSIP-2(237)	7

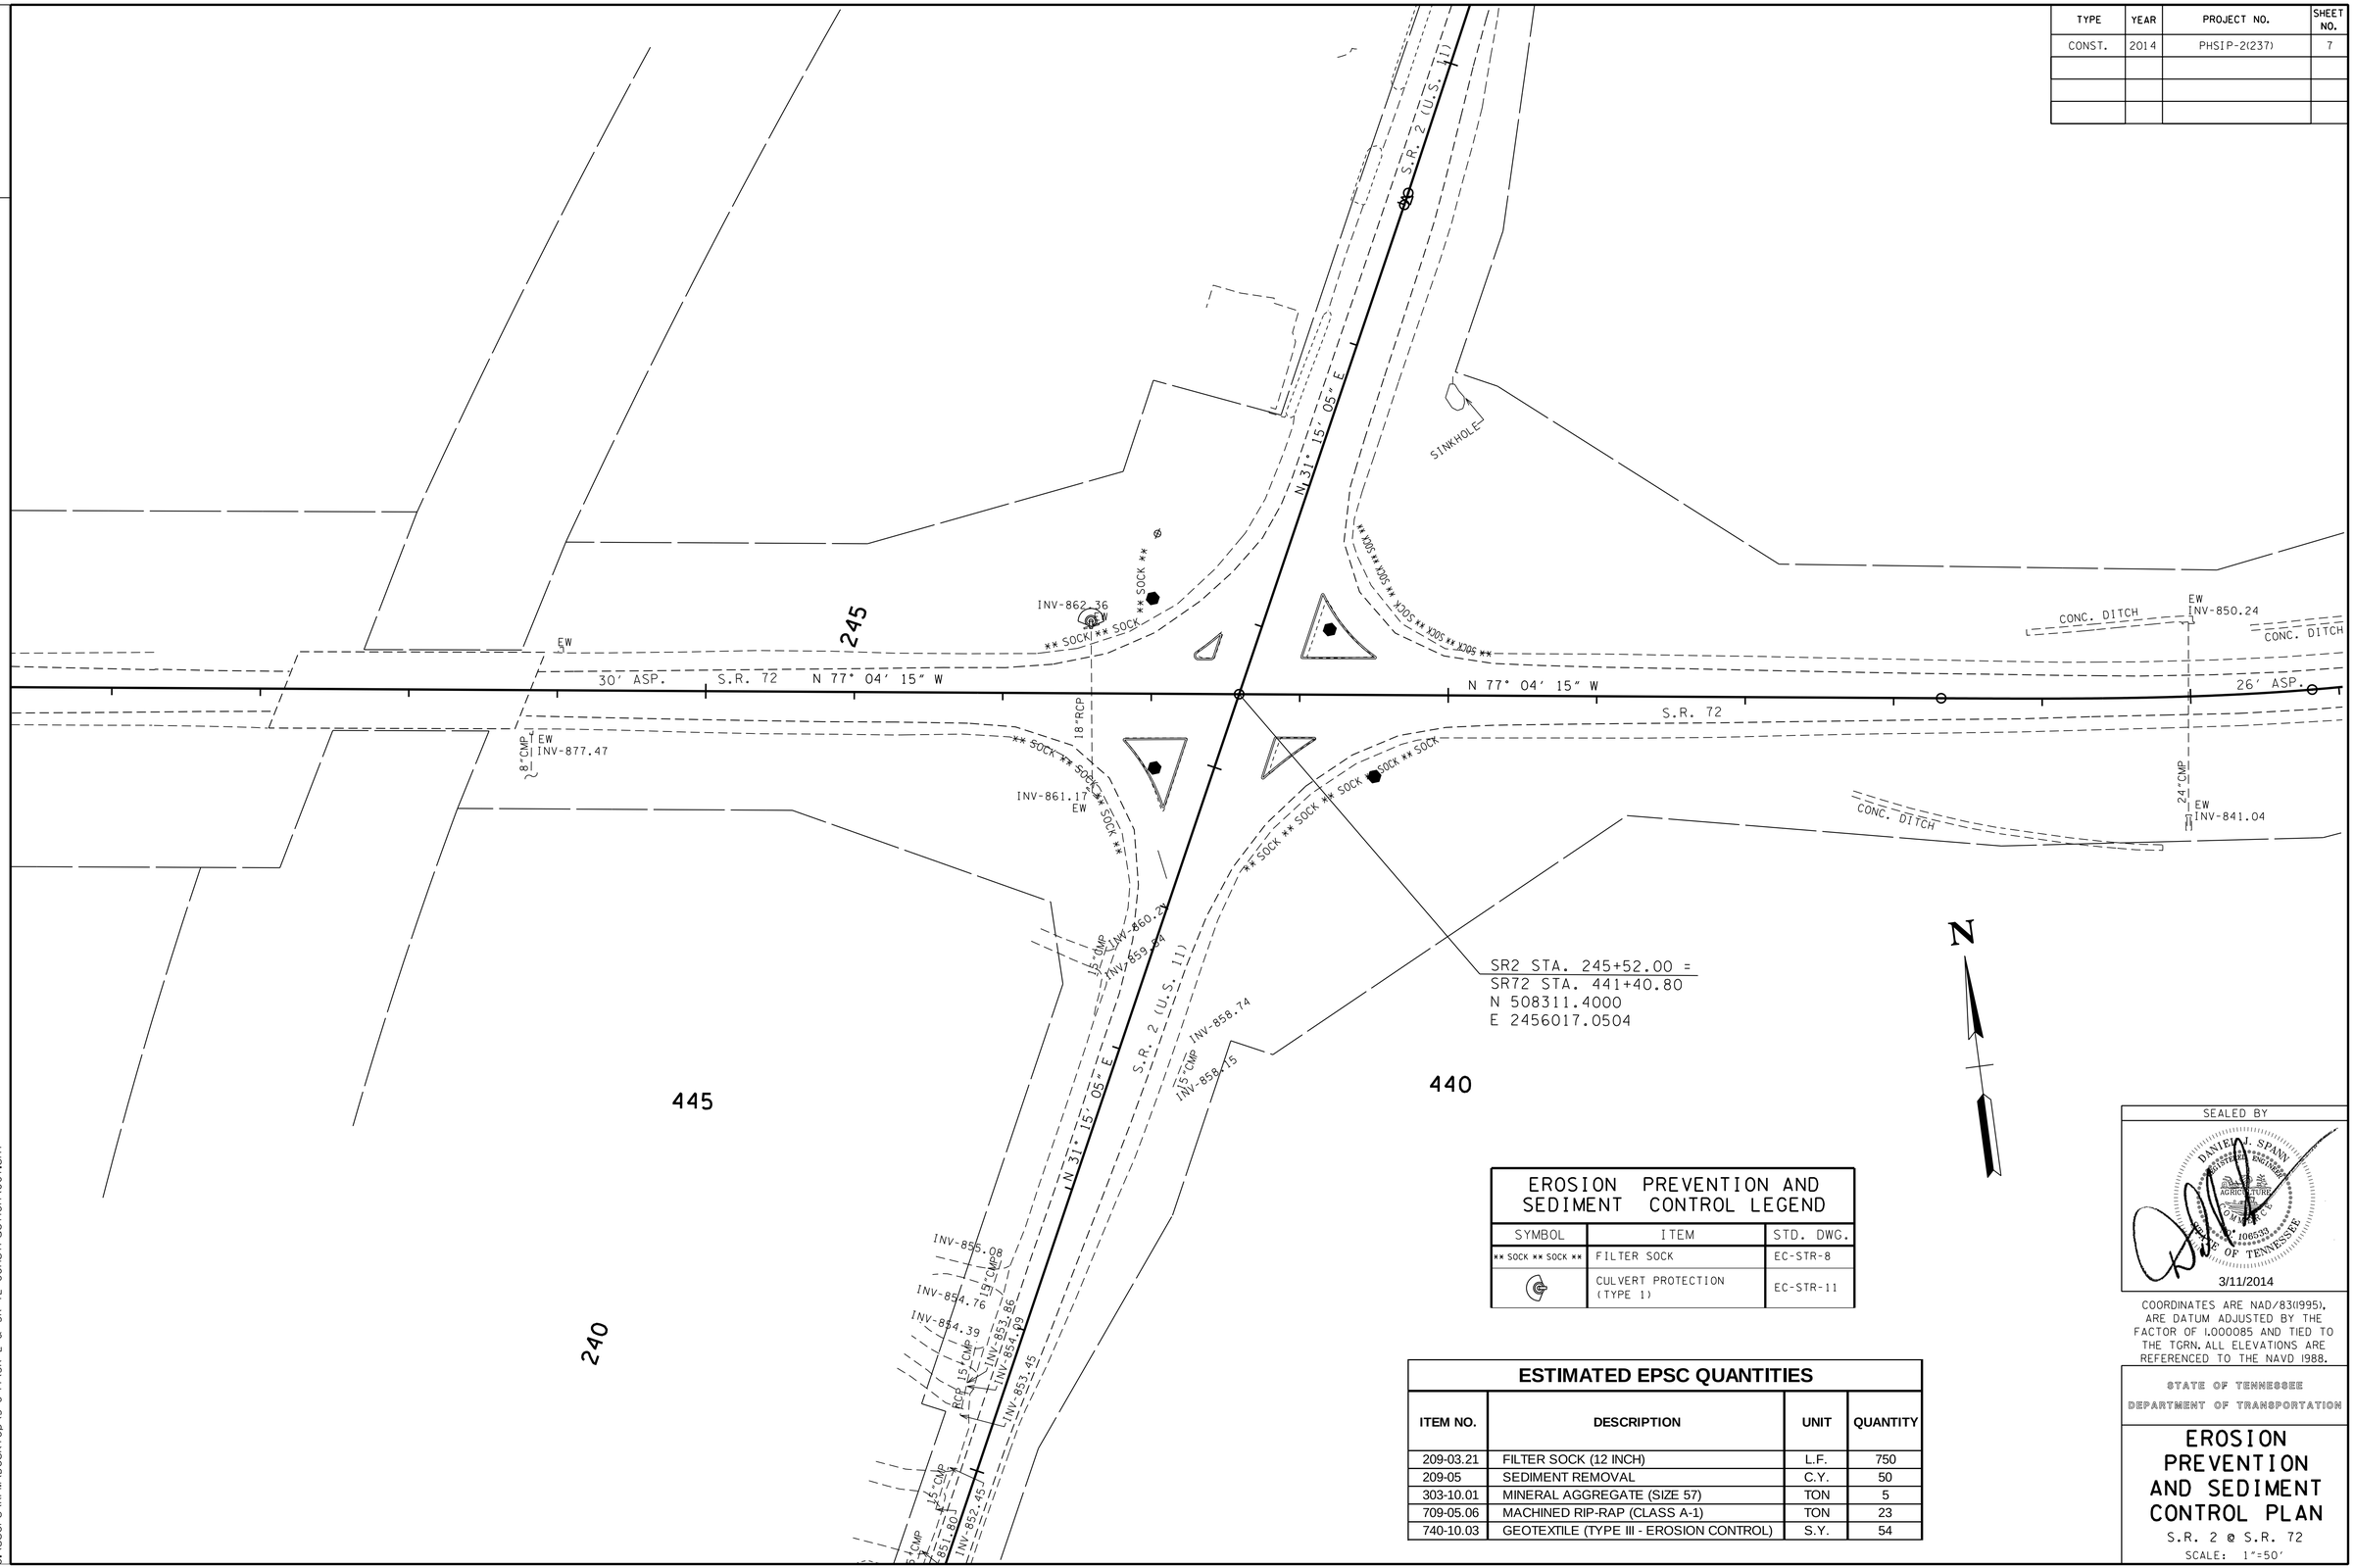

EROSION PREVENTION AND SEDIMENT CONTROL LEGEND

SYMBOL	ITEM	STD. DWG.
** SOCK ** SOCK **	FILTER SOCK	EC-STR-8
	CULVERT PROTECTION (TYPE 1)	EC-STR-11

ESTIMATED EPSC QUANTITIES

ITEM NO.	DESCRIPTION	UNIT	QUANTITY
209-03.21	FILTER SOCK (12 INCH)	L.F.	750
209-05	SEDIMENT REMOVAL	C.Y.	50
303-10.01	MINERAL AGGREGATE (SIZE 57)	TON	5
709-05.06	MACHINED RIP-RAP (CLASS A-1)	TON	23
740-10.03	GEOTEXTILE (TYPE III - EROSION CONTROL)	S.Y.	54

SEALED BY

DANIEL J. SPANN
REGISTERED ENGINEER
AGRICULTURE
No. 106535
STATE OF TENNESSEE

3/11/2014

COORDINATES ARE NAD/83(1995), ARE DATUM ADJUSTED BY THE FACTOR OF 1.000085 AND TIED TO THE TGRN. ALL ELEVATIONS ARE REFERENCED TO THE NAVD 1988.

STATE OF TENNESSEE
DEPARTMENT OF TRANSPORTATION

EROSION PREVENTION AND SEDIMENT CONTROL PLAN

S.R. 2 @ S.R. 72

SCALE: 1"=50'

3/9/2014 8:54:38 PM
C:\Users\RPM\Desktop\3-6-14\SR 2 & SR 72 Construction\007.sht