TENNESSEE D.O.T.
DESIGN DIVISION
FILE NO.

TYPE	YEAR	PROJECT NO.	SHEET NO.
UTIL.	2012	HSIP-16(42)	2
CONST.	2014	HSIP-16(42)	3

CONTROL POINTS

POINT	NORTH	EAST	ELEV.	STATION	OFFSET
CP-S45	303712.5760	1930648.8420	916.05	107+10.42	73.74' (LT)
CP-S05	304315.8370	1930475.0030	908.32	106+10.67	693.58' (LT)

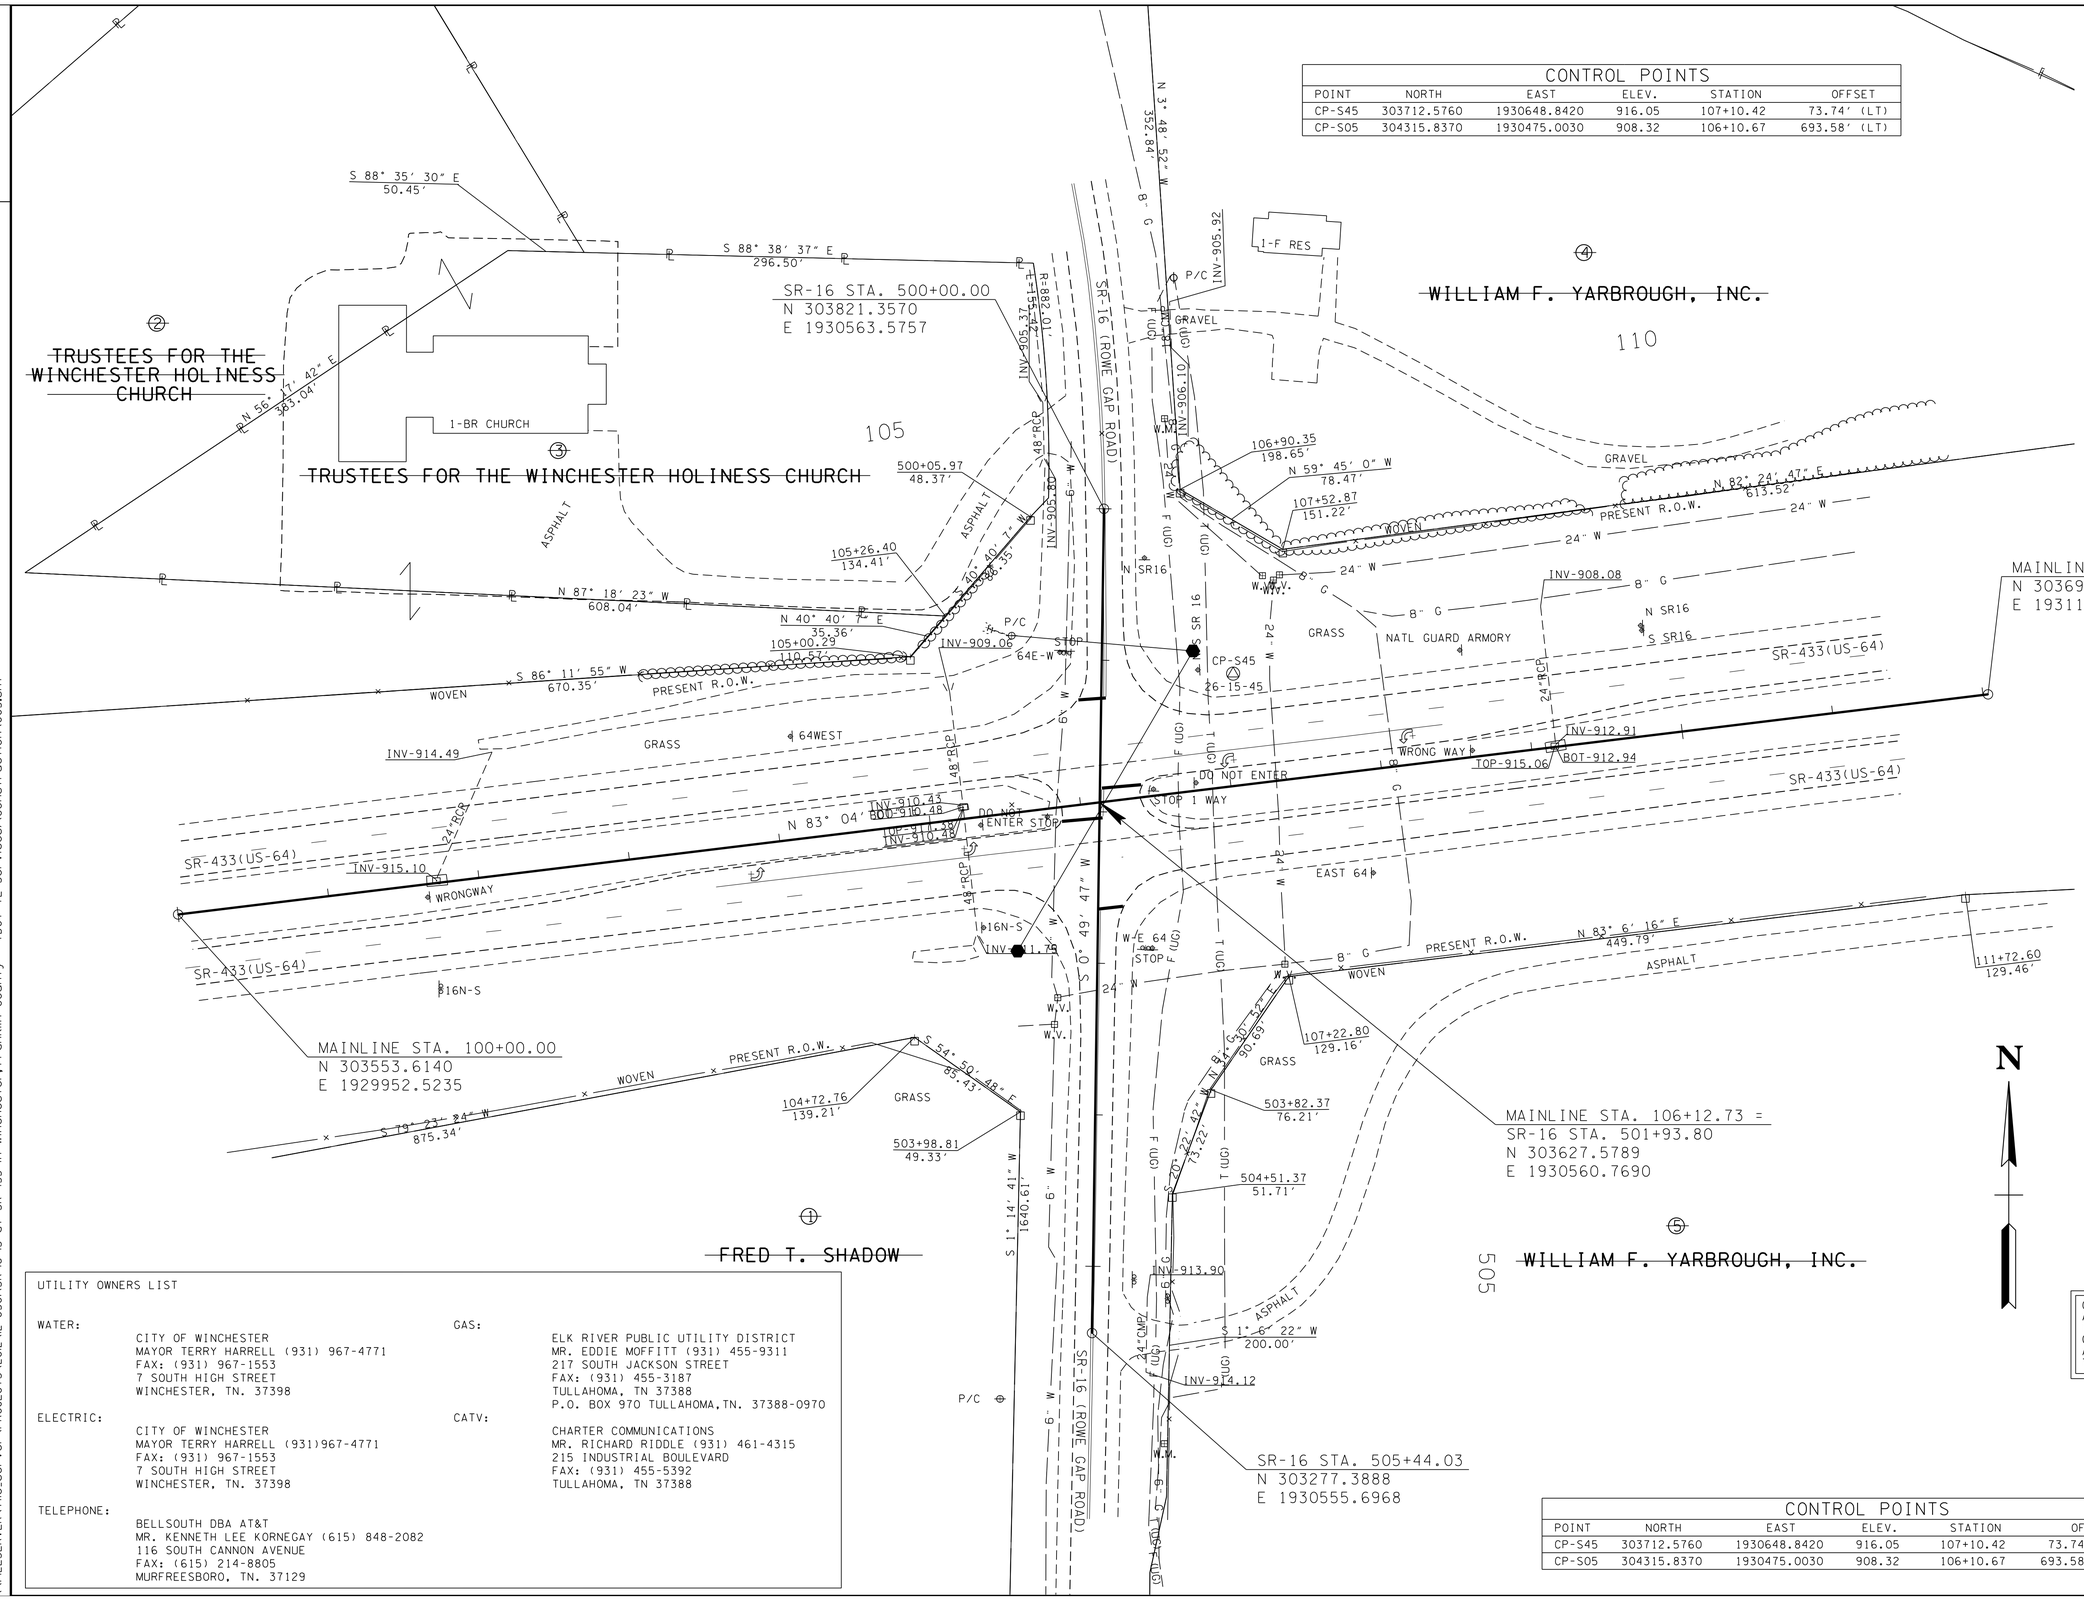

UTILITY OWNERS LIST

WATER:
CITY OF WINCHESTER
MAYOR TERRY HARRELL (931) 967-4771
FAX: (931) 967-1553
7 SOUTH HIGH STREET
WINCHESTER, TN. 37398

ELECTRIC:
CITY OF WINCHESTER
MAYOR TERRY HARRELL (931)967-4771
FAX: (931) 967-1553
7 SOUTH HIGH STREET
WINCHESTER, TN. 37398

TELEPHONE:
BELLSOUTH DBA AT&T
MR. KENNETH LEE KORNEGAY (615) 848-2082
116 SOUTH CANNON AVENUE
FAX: (615) 214-8805
MURFREESBORO, TN. 37129

GAS:
ELK RIVER PUBLIC UTILITY DISTRICT
MR. EDDIE MOFFITT (931) 455-9311
217 SOUTH JACKSON STREET
FAX: (931) 455-3187
TULLAHOMA, TN 37388
P.O. BOX 970 TULLAHOMA,TN. 37388-0970

CATV:
CHARTER COMMUNICATIONS
MR. RICHARD RIDDLE (931) 461-4315
215 INDUSTRIAL BOULEVARD
FAX: (931) 455-5392
TULLAHOMA, TN 37388

SEALED BY
DANIEL J. SPANN
REGISTERED ENGINEER
NO. 106533
STATE OF TENNESSEE
10/21/13

COORDINATE VALUES ARE NAD/83 (1995), AND ARE DATUM ADJUSTED BY THE FACTOR OF 1.00003 AND ARE TIED TO THE TENNESSEE GEODETIC REFERENCE NETWORK.
ALL ELEVATIONS ARE REFERENCED TO THE NAVD 1988. (GEOID'03)

STATE OF TENNESSEE
DEPARTMENT OF TRANSPORTATION

PRESENT SIGNAL LAYOUT

S.R. 16 @ S.R. 433

SCALE: 1"= 50'

10/21/2013 7:48:59 AM
\\FILESERVER\file_server\PROJECTS\2012\12-0501\SR-16 IS at SR-433 in Winchester,Franklin County - TDOT TE Services\Construction\003.sht