CANADA RD RET WALLS.DGN

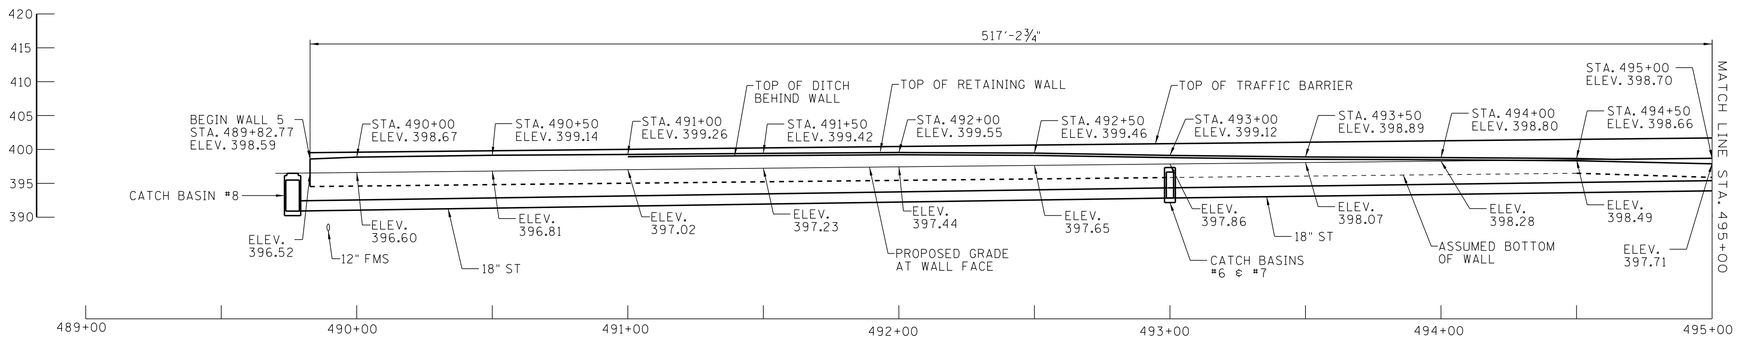

WALL NO. 5 ELEVATION - BEGIN WALL TO STA. 495+00

(SCALE: 1" = 25' HORIZ., 1" = 10' VERT.)

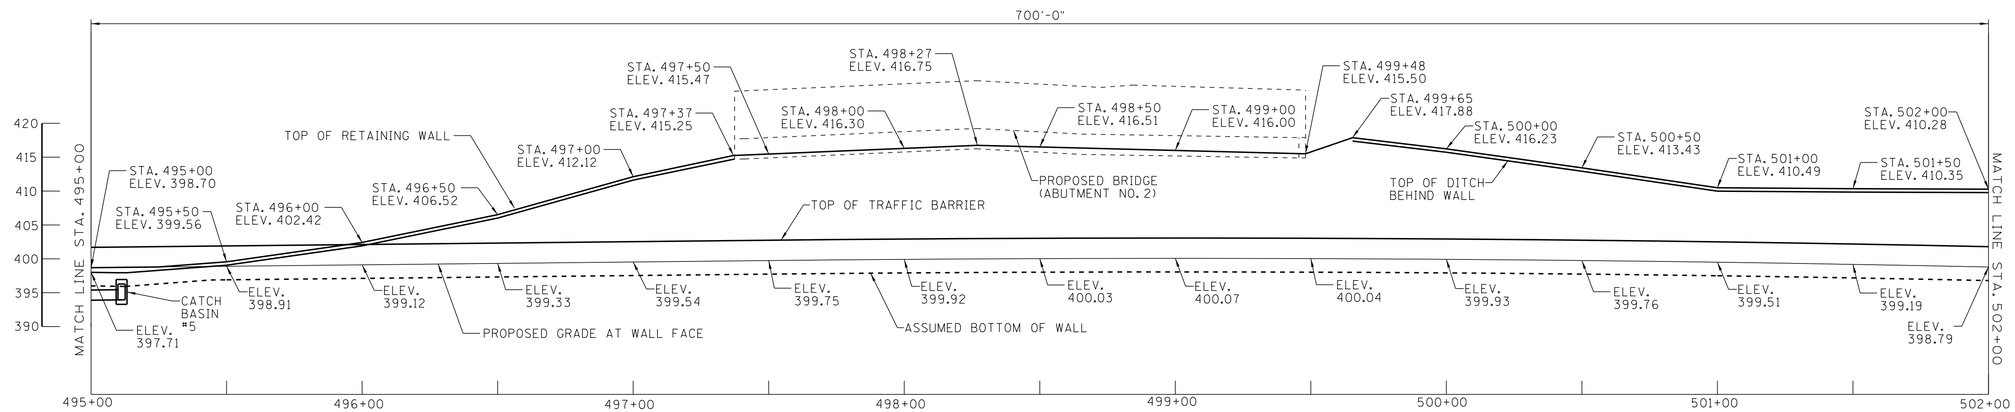

WALL NO. 5 ELEVATION - STA. 495+00 TO STA. 502+00

(SCALE: 1" = 25' HORIZ., 1" = 10' VERT.)

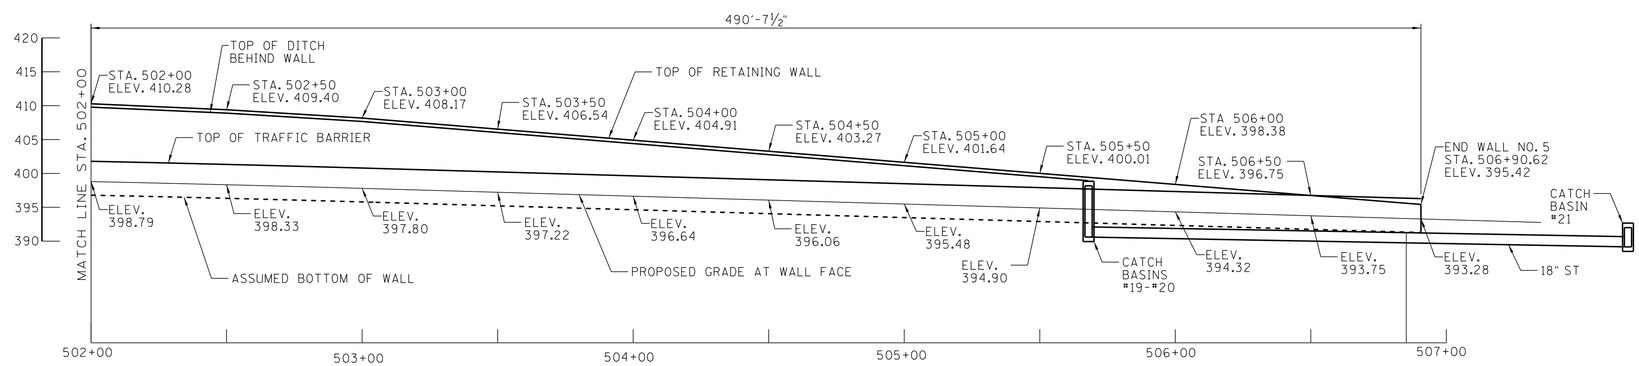

WALL NO. 5 ELEVATION - STA. 502+00 TO END WALL

(SCALE: 1" = 25' HORIZ., 1" = 10' VERT.)

CONST. NO. 79903-3114-44

PROJECT NO.	YEAR	SHEET NO.
NH-I-40-1(283)20	2014	

REVISIONS

NO.	DATE	BY	BRIEF DESCRIPTION

STATE OF TENNESSEE
DEPARTMENT OF TRANSPORTATION

CONCEPTUAL LAYOUT
RETAINING WALL NO. 5
ALONG INTERSTATE 40
AT
CANADA ROAD INTERCHANGE
STATION 489+82.77
SHELBY COUNTY
2014

DESIGNED BY _____ DATE _____
DRAWN BY D. SHIKE DATE 02-13
SUPERVISED BY K. MCLAUGHLIN DATE 02-13
CHECKED BY _____ DATE _____

CORRECT Wayne G. Sieger
ENGINEER OF STRUCTURES

M-441-328