CANADA RD RET WALLS.DGN

CONST. NO. 79903-3114-44

PROJECT NO.	YEAR	SHEET NO.
NH-I-40-1(283)20	2014	

REVISIONS

NO.	DATE	BY	BRIEF DESCRIPTION

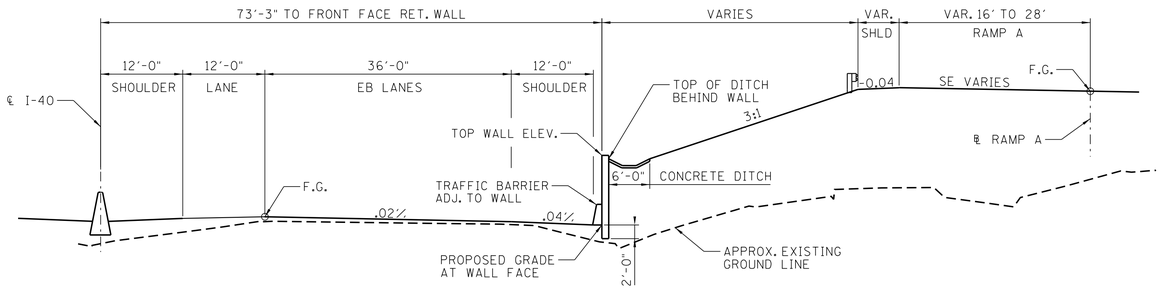

TYPICAL SECTION (ALONG RAMP A)

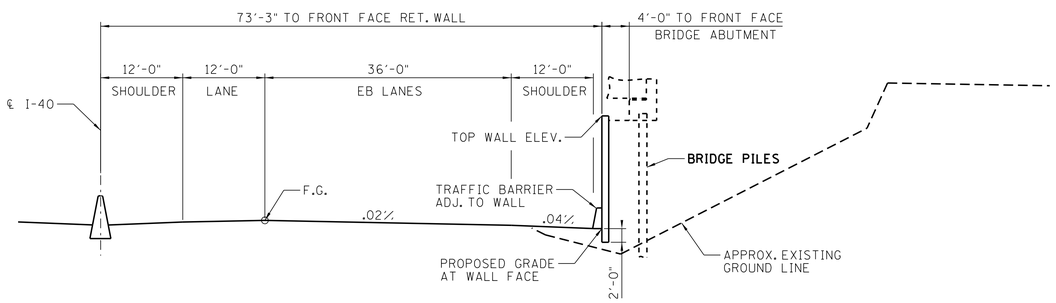

TYPICAL SECTION (UNDER BRIDGE)

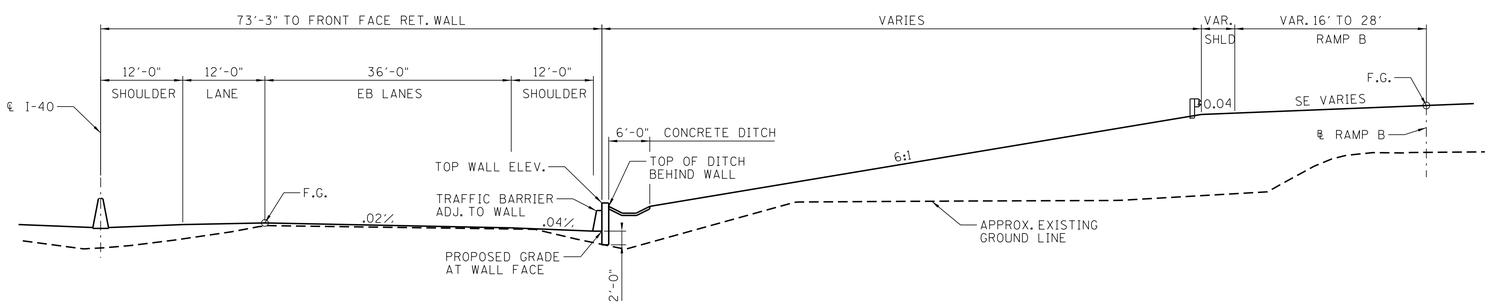

TYPICAL SECTION (ALONG RAMP B)

STATE OF TENNESSEE
DEPARTMENT OF TRANSPORTATION
CONCEPTUAL LAYOUT
RETAINING WALL NO. 4
ALONG INTERSTATE 40
AT
CANADA ROAD INTERCHANGE
STATION 488+00.00
SHELBY COUNTY
2014

DESIGNED BY		DATE	
DRAWN BY	D. SHIKE	DATE	02-13
SUPERVISED BY	K. MCLAUGHLIN	DATE	02-13
CHECKED BY		DATE	

CORRECT Dwayne G. Segler
ENGINEER OF STRUCTURES

M-441-326