TYPE	YEAR	PROJECT NO.	SHEET NO.
CONST.	2014	NH-I-40-1(283)20	

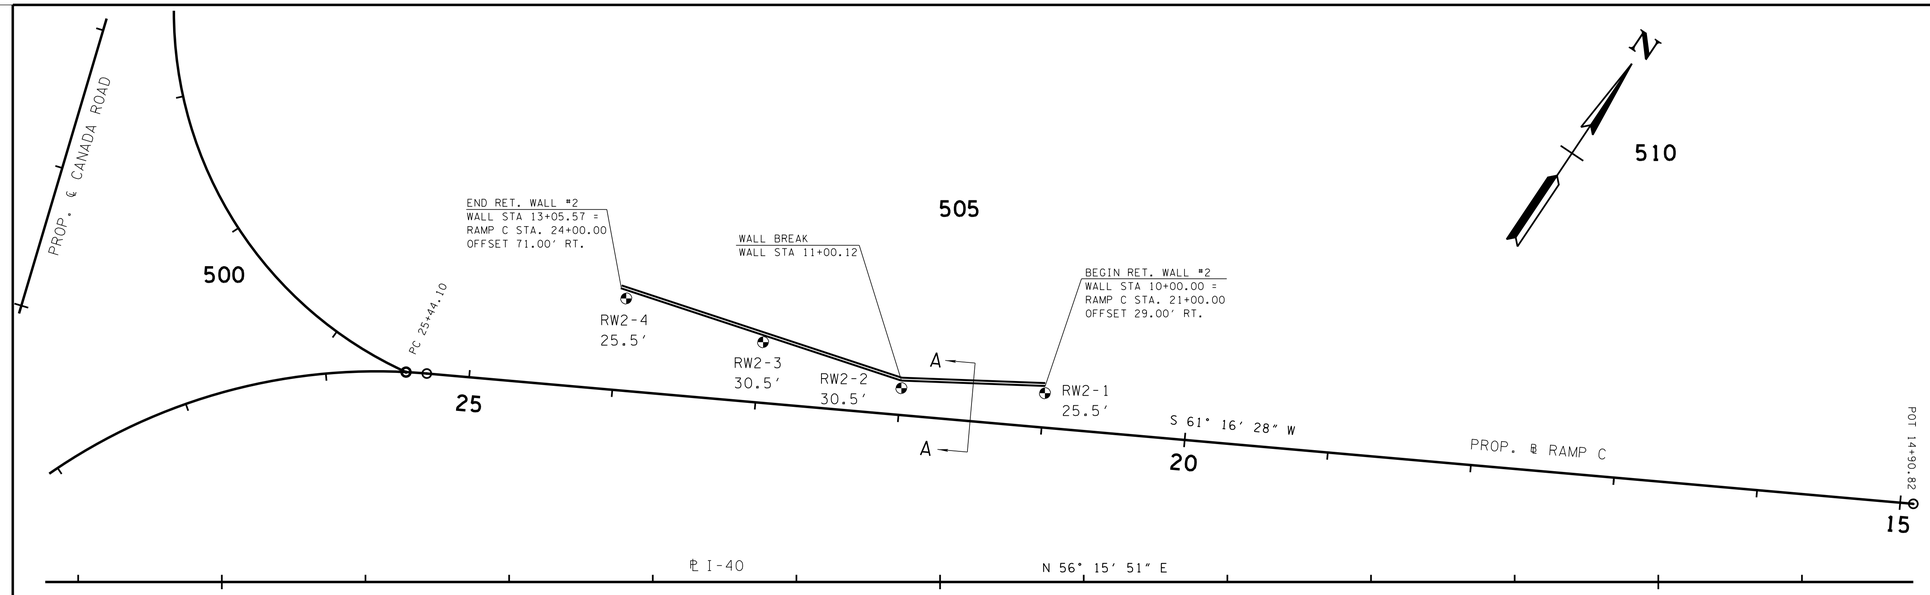

PLAN VIEW

SCALE: 1" = 50'H

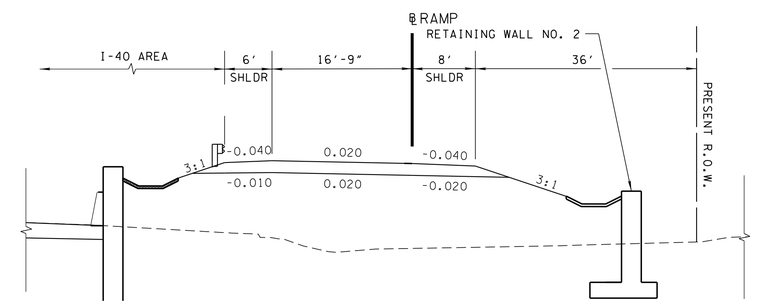

SECTION A-A

N.T.S.

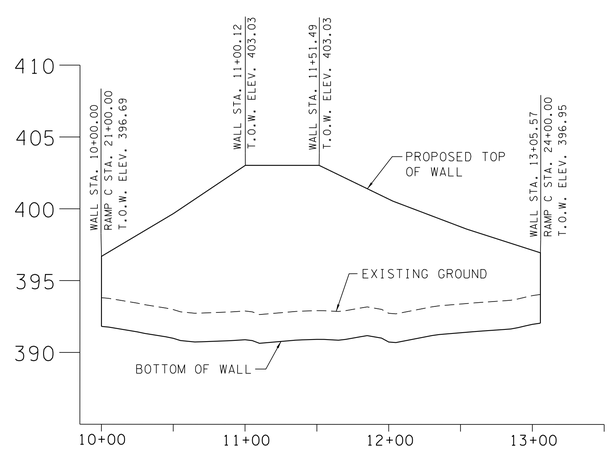

ELEVATION VIEW

SCALE: 1" = 50'H, 5'V

ITEM NO.	DESCRIPTION	UNITS	QUANTITY
604-07.02	RETAINING WALL NO. 2 (RAMP C STA. 21+00.00)	S.F.	2.800

AREA OF WALL SHALL BE TAKEN FROM TOP OF WALL TO 2' BELOW EXISTING GROUND

NOTE: EXPOSED WALL SURFACES SHALL BE FINISHED WITH TEXTURE COATING AND ASHLAR STONE FORMLINER PATTERN. COLOR AND PATTERN OF FINISH SHALL MATCH THOSE USED ON THE BRIDGE. COST OF TEXTURE COATING AND FORMLINER FINISH TO BE INCLUDED IN COST OF THE RETAINING WALL.

SEALED BY

STATE OF TENNESSEE
DEPARTMENT OF TRANSPORTATION

RETAINING WALL NO. 2
CANADA RD RAMP C (RT)

WALL STA. 10+00 TO STA. 13+05.57

M-441-316

3/12/2014 1:39:06 PM
P:\Structdrop\Drop\1087\Shike\2A RetainingWallRampC.SHT