CANADA RD RET WALLS.DGN

CONST. NO. 79903-3114-44

PROJECT NO.	YEAR	SHEET NO.
NH-I-40-1(283)20	2014	

REVISIONS

NO.	DATE	BY	BRIEF DESCRIPTION

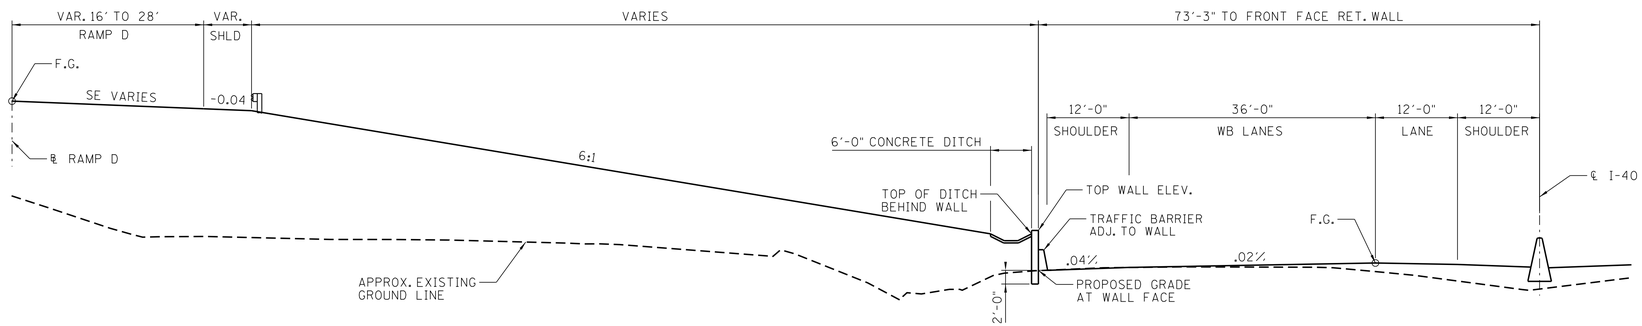

TYPICAL SECTION (ALONG RAMP D)

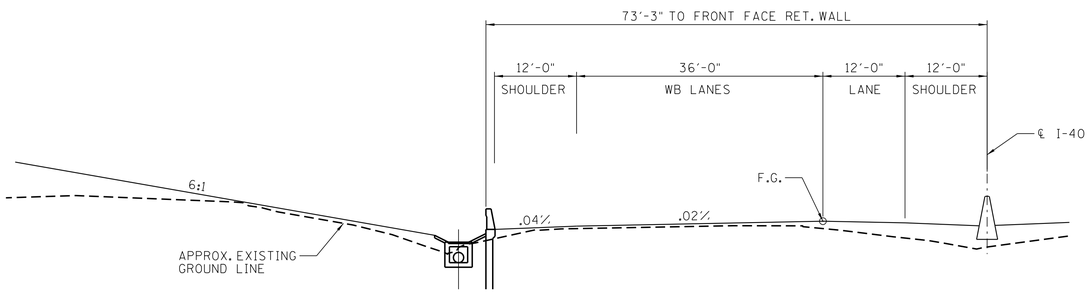

TYPICAL SECTION (ALONG RAMP D)
STA. 494+60 TO 495+25

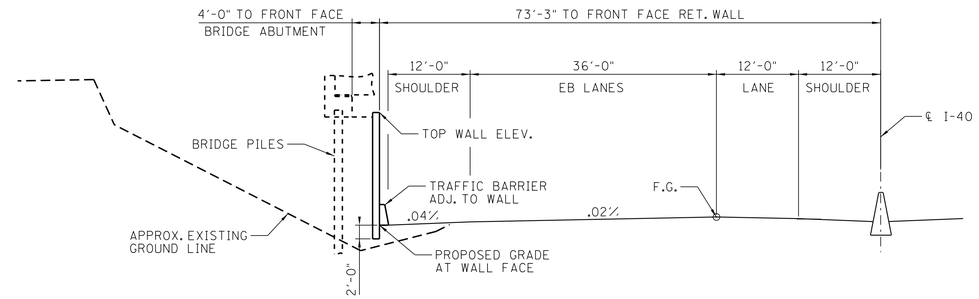

TYPICAL SECTION (UNDER BRIDGE)

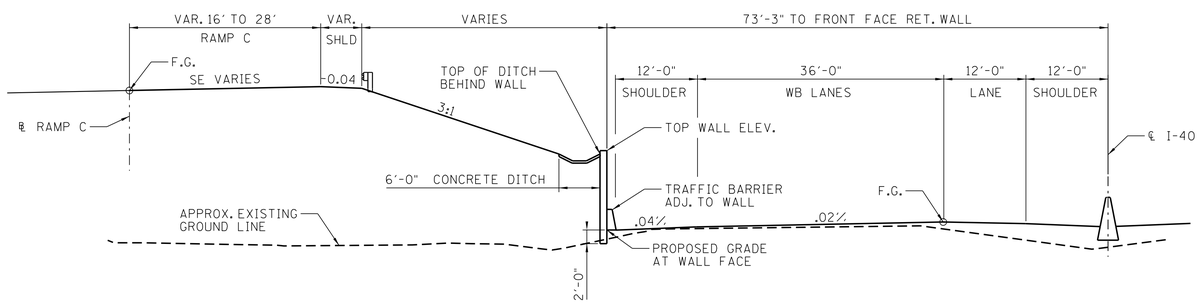

TYPICAL SECTION (ALONG RAMP C)

STATE OF TENNESSEE
DEPARTMENT OF TRANSPORTATION
CONCEPTUAL LAYOUT
RETAINING WALL NO. 5
ALONG INTERSTATE 40
AT
CANADA ROAD INTERCHANGE
STATION 489+82.77
SHELBY COUNTY
2014

CORRECT Wayne G. Seger
ENGINEER OF STRUCTURES

DESIGNED BY		DATE	
DRAWN BY	D. SHIKE	DATE	02-13
SUPERVISED BY	K. MCLAUGHLIN	DATE	02-13
CHECKED BY		DATE	

M-441-329