CANADA RD RET WALLS.DGN

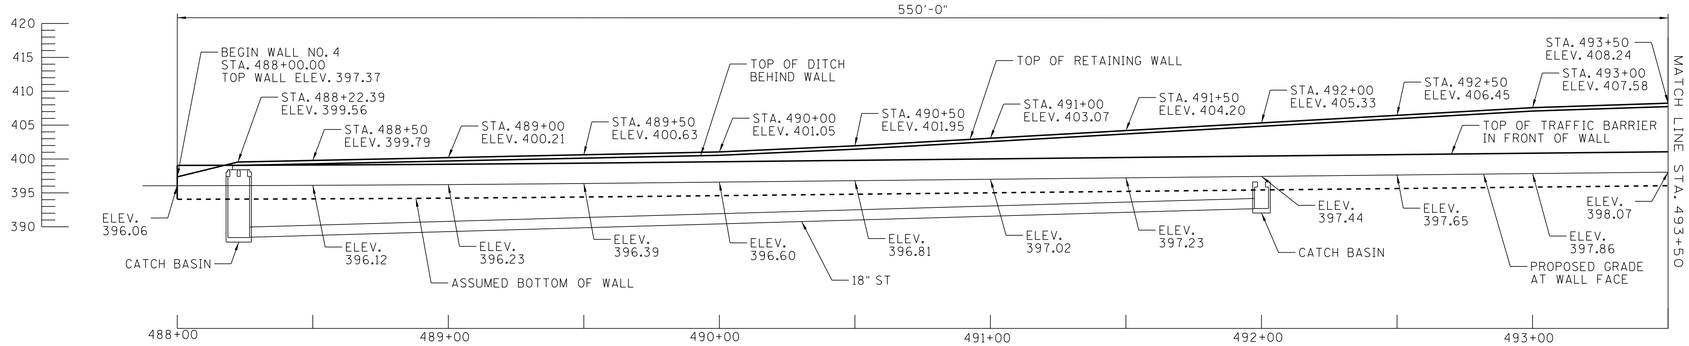

WALL NO. 4 ELEVATION - BEGIN WALL TO STA. 493+50

(SCALE: 1" = 25' HORIZ., 1" = 10' VERT.)

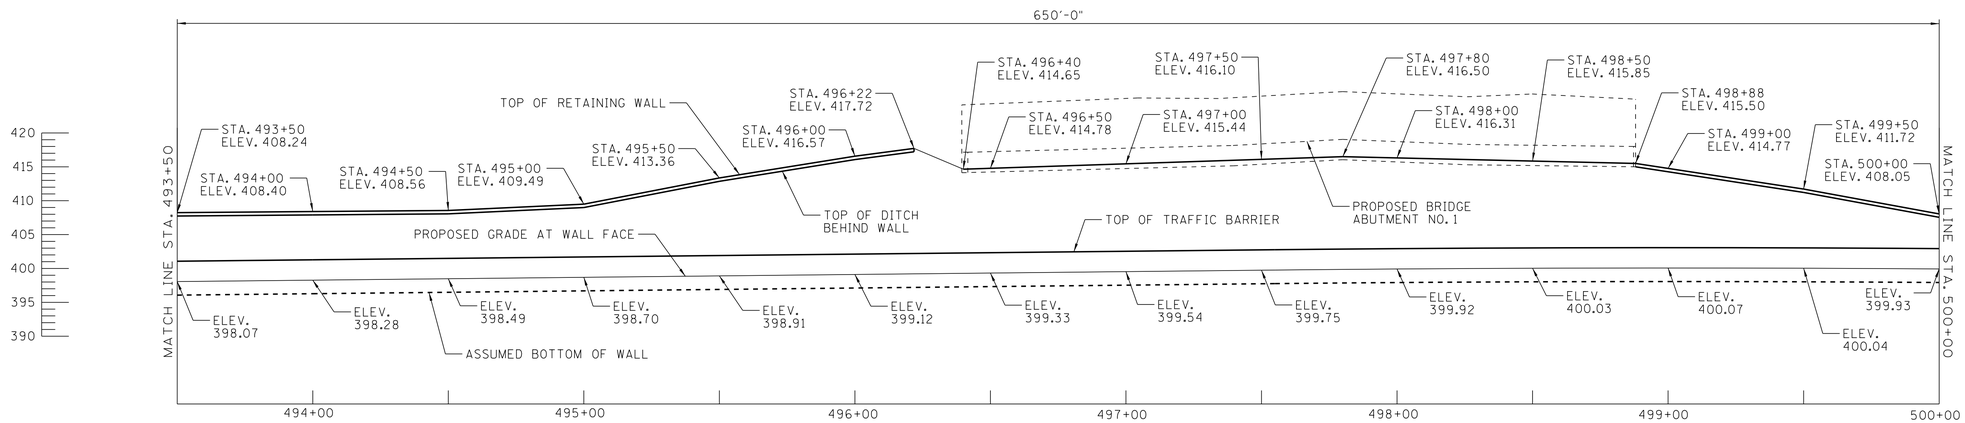

WALL NO. 4 ELEVATION - STA. 493+50 TO STA. 500+00

(SCALE: 1" = 25' HORIZ., 1" = 10' VERT.)

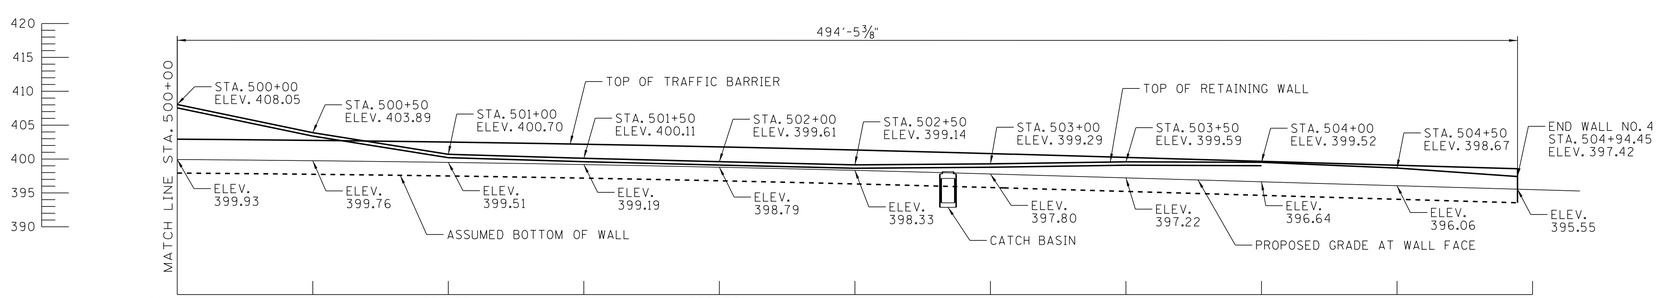

WALL NO. 4 ELEVATION - STA. 500+00 TO END WALL

(SCALE: 1" = 25' HORIZ., 1" = 10' VERT.)

CONST. NO. 79903-3114-44

PROJECT NO.	YEAR	SHEET NO.
NH-I-40-1(283)20	2014	

REVISIONS

NO.	DATE	BY	BRIEF DESCRIPTION

STATE OF TENNESSEE
DEPARTMENT OF TRANSPORTATION

CONCEPTUAL LAYOUT
RETAINING WALL NO. 4
ALONG INTERSTATE 40
AT
CANADA ROAD INTERCHANGE
STATION 488+00.00
SHELBY COUNTY
2014

DESIGNED BY		DATE	
DRAWN BY	D. SHIKE	DATE	02-13
SUPERVISED BY	K. MCLAUGHLIN	DATE	02-13
CHECKED BY		DATE	

CORRECT Wayne G. Sayer
ENGINEER OF STRUCTURES

M-441-325