TYPE	YEAR	PROJECT NO.	SHEET NO.
R.O.W.	2013	HSIP-I-65-2(97)	9A
CONST.	2014	HSIP-I-65-2(97)	9A

TRAFFIC CONTROL LEGEND	
SYMBOL	ITEM
	WORK ZONE
	FLEXIBLE DRUMS (CHANNELIZING)
	SIGN (CONSTRUCTION)
	PORTABLE BARRIER RAIL (WITH BARRIER RAIL DELINEATORS)
	ARROW BOARD TYPE C (SINGLE ARROW)

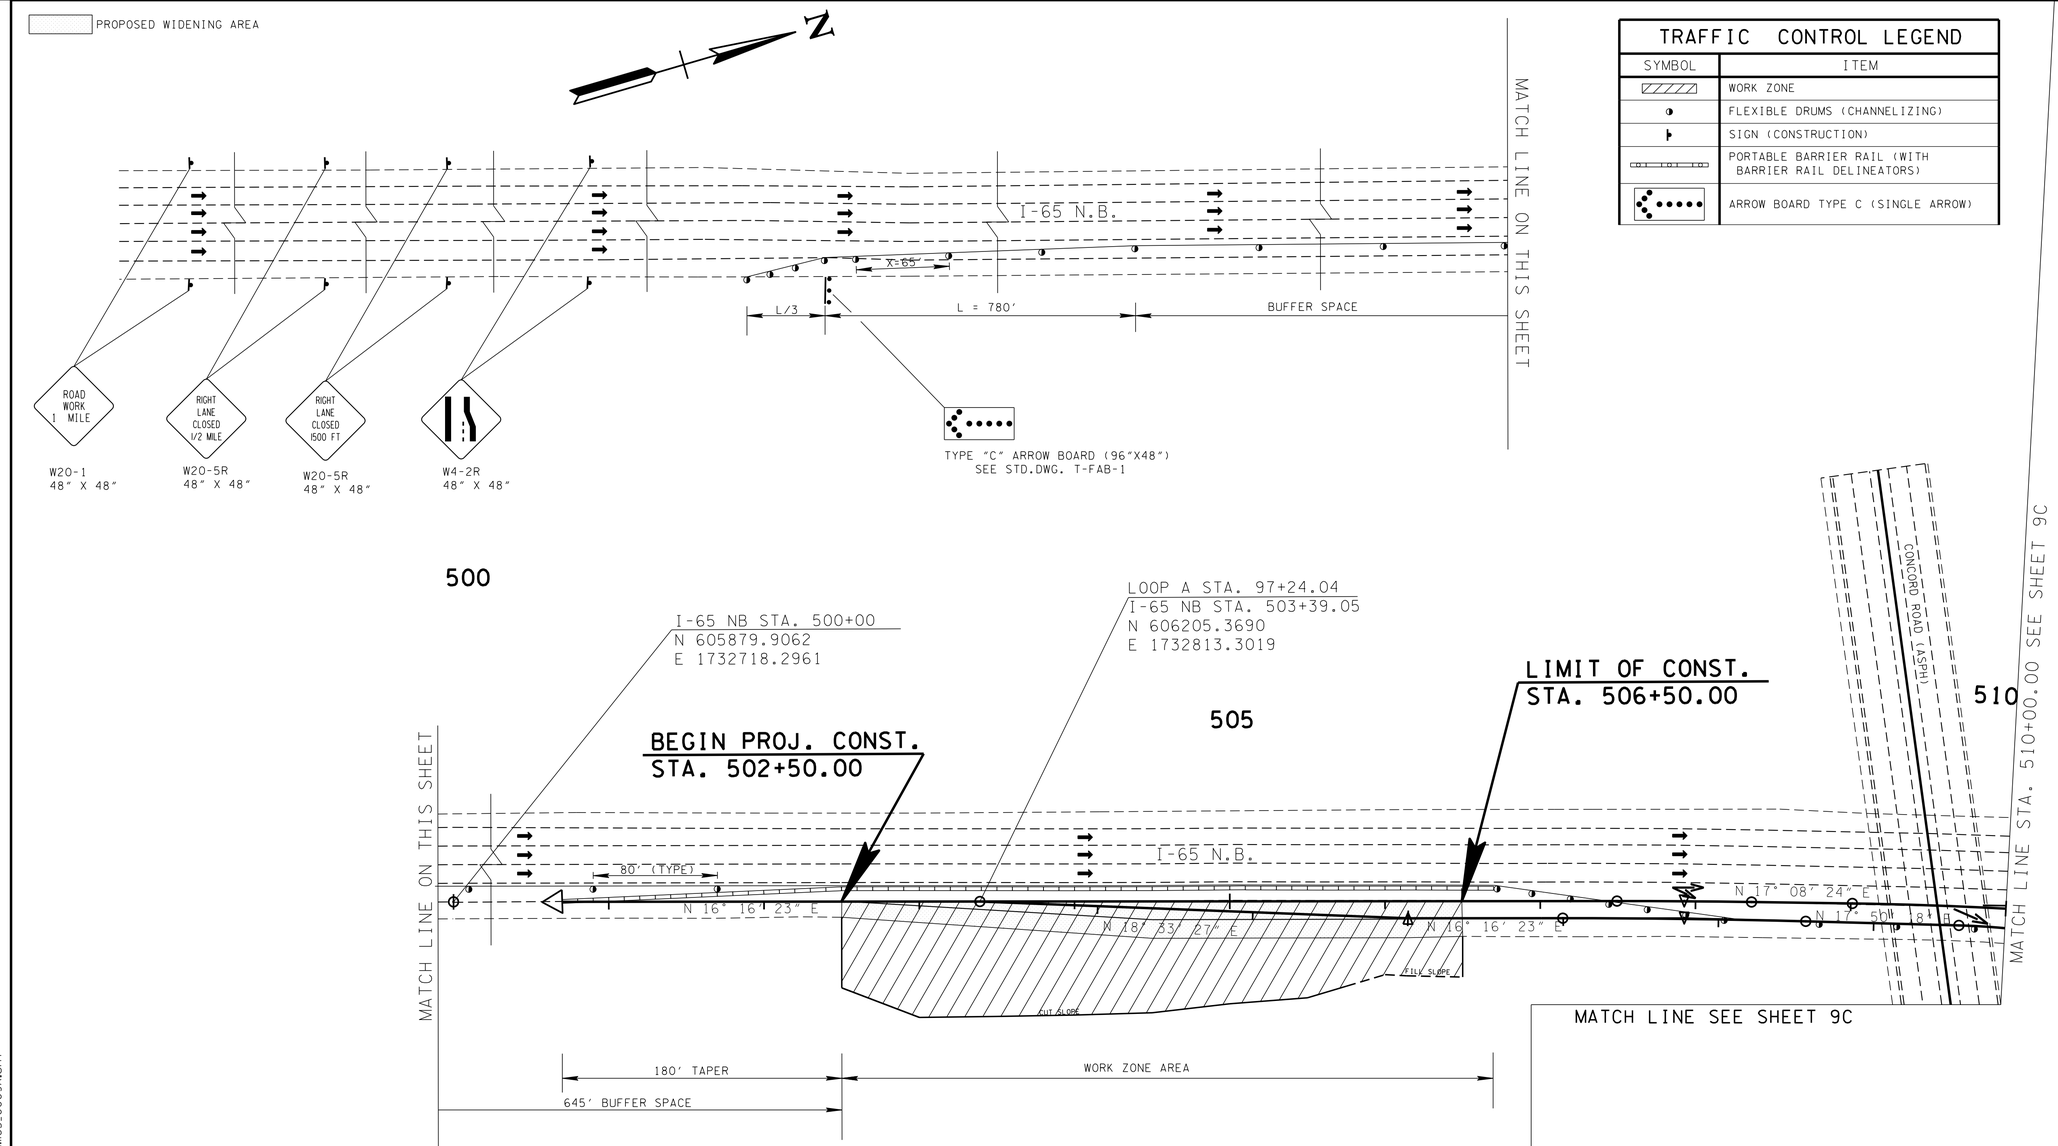

TRAFFIC CONTROL SIGNS TABULATION

ITEM NO.	DESCRIPTION	UNIT	QUANTITY	ITEM NO. 712-06 (S.F.)	SIZE	M.U.T.C.D. NO.	REMARKS
712-06	ROAD WORK 1 MILE	S.F.	4	64	48" X 48"	W20-1	
712-06	RIGHT LANE CLOSED 1/2 MILE	S.F.	4	64	48" X 48"	W20-5R	
712-06	RIGHT LANE CLOSED 1500 FT	S.F.	2	32	48" X 48"	W20-R	
712-06	RIGHT LANE CLOSED AHEAD	S.F.	1	9	36" X 36"	W20-5R	
712-06	MERGING TRAFFIC	S.F.	1	9	36" X 36"	W4-2R	
712-06	MERGING TRAFFIC	S.F.	2	32	48" X 48"	W4-2R	
712-06	RIGHT SHOULDER CLOSED 1500 FT	S.F.	2	32	48" X 48"	W21-5R	
712-06	RIGHT SHOULDER CLOSED	S.F.	2	32	48" X 48"	W21-5R	
712-06	ROAD WORK 1500 FT	S.F.	2	18	36" X 36"	W20-1	
712-06	ROAD WORK 1000 FT	S.F.	4	36	36" X 36"	W20-1	
712-06	ROAD WORK 500 FT	S.F.	6	54	36" X 36"	W20-1	
712-06	ROAD WORK AHEAD	S.F.	3	27	36" X 36"	W20-1	
712-06	TWO LANE SHIFT-LEFT	S.F.	1	9	36" X 36"	W1-4BL	
712-06	END ROAD WORK	S.F.	27	18	36"X 18"	G20-2	
TOTAL				436			

TRAFFIC CONTROL QUANTITIES

ITEM NO.	DESCRIPTION	UNIT	QUANTITY
705-04.50	PORTABLE BARRIER RAIL DELINEATOR	EACH	119
705-08.51	PORTABLE IMPACT ATTENUATOR NCHRP350 TL-3	EACH	3
712-01	TRAFFIC CONTROL	LS	1
712-02.02	INTERCONNECTED PORTABLE BARRIER RAIL	L.F.	2800
712-04.01	FLEXIBLE DRUMS (CHANNELIZING)	EACH	126
712-08.03	ARROW BOARD (TYPE C)	EACH	4
712-09.01	REMOVABLE PAVEMENT MARKING LINE	L.F.	2823
712-09.02	REMOVABLE PAVEMENT MARKING (8" BARRIER LINE)	L.F.	7061
712-09.04	REMOVABLE PAVEMENT MARKING (STOP LINE)	L.F.	108
716-08.32	HYDROBLAST REMOVAL OF PAVEMENT MARKING	L.F.	1250
712-06	SIGNS (CONSTRUCTION)	S.F.	436
TOTAL			

SEALED BY

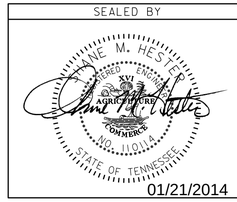

01/21/2014

PHASE 1

STATE OF TENNESSEE
DEPARTMENT OF TRANSPORTATION

TRAFFIC CONTROL PLAN I-65 N.B. OFF-RAMP DECE. LANE

SCALE: 1"= 50'

6-JAN-2014 11:37
C:\Projects\Williamson\I65NBandSBOffRampsaSR253\I65NBandSBOffRamps\WMI65_0009A.sht