TYPE	YEAR	PROJECT NO.	SHEET NO.
R.O.W.	2013	HSIP-I-65-2(97)	6
CONST.	2014	HSIP-I-65-2(97)	6

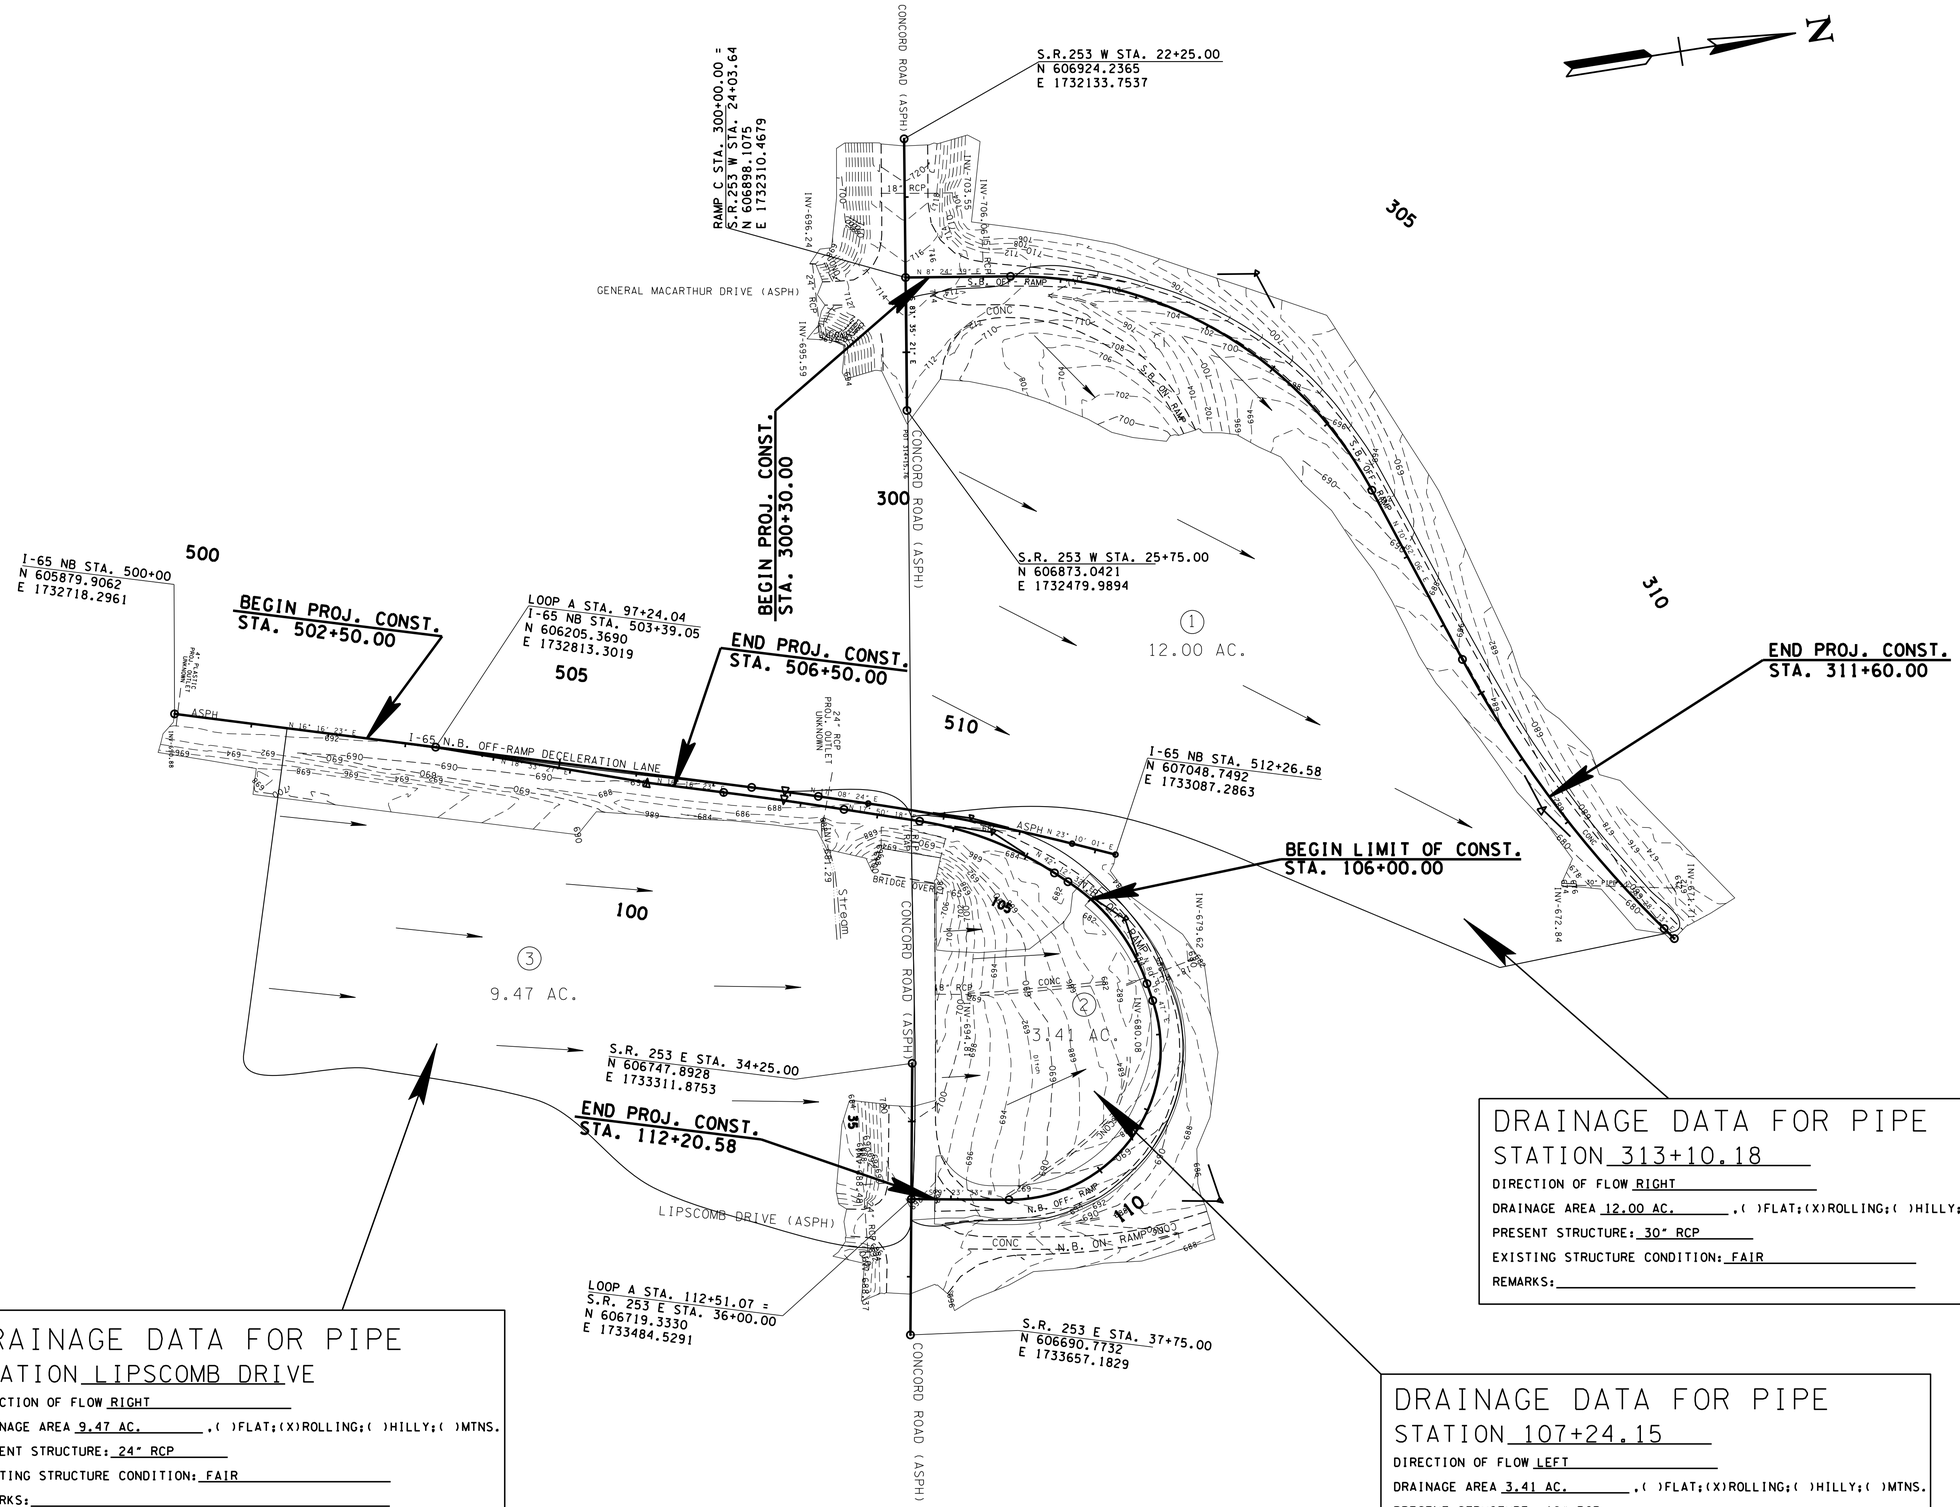

DRAINAGE DATA FOR PIPE

STATION 313+10.18

DIRECTION OF FLOW RIGHT

DRAINAGE AREA 12.00 AC. ,( )FLAT;(X)ROLLING;( )HILLY;( )MTNS.

PRESENT STRUCTURE: 30" RCP

EXISTING STRUCTURE CONDITION: FAIR

REMARKS:

DRAINAGE DATA FOR PIPE

STATION LIPSCOMB DRIVE

DIRECTION OF FLOW RIGHT

DRAINAGE AREA 9.47 AC. ,( )FLAT;(X)ROLLING;( )HILLY;( )MTNS.

PRESENT STRUCTURE: 24" RCP

EXISTING STRUCTURE CONDITION: FAIR

REMARKS:

DRAINAGE DATA FOR PIPE

STATION 107+24.15

DIRECTION OF FLOW LEFT

DRAINAGE AREA 3.41 AC. ,( )FLAT;(X)ROLLING;( )HILLY;( )MTNS.

PRESENT STRUCTURE: 18" RCP

EXISTING STRUCTURE CONDITION: FAIR

REMARKS:

SEALED BY

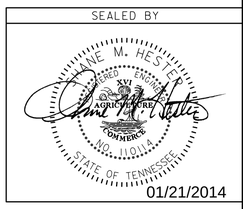

01/21/2014

STATE OF TENNESSEE
DEPARTMENT OF TRANSPORTATION

DRAINAGE MAP

I-65 N.B. AND S.B.
OFF-RAMPS

SCALE: 1"=100'

NOTE : EXISTING CONTOURS SHOWN

6-JAN-2014 11:34
c:\Projects\Williamson\I65NBandSBOffRamps@SR253\I65NBandSBOffRamps\WMI65_0006.sht