TYPE	YEAR	PROJECT NO.	SHEET NO.
R.O.W.	2013	HSIP-I-65-2(97)	8C
CONST.	2014	HSIP-I-65-2(97)	8C

PROPOSED WIDENING AREA

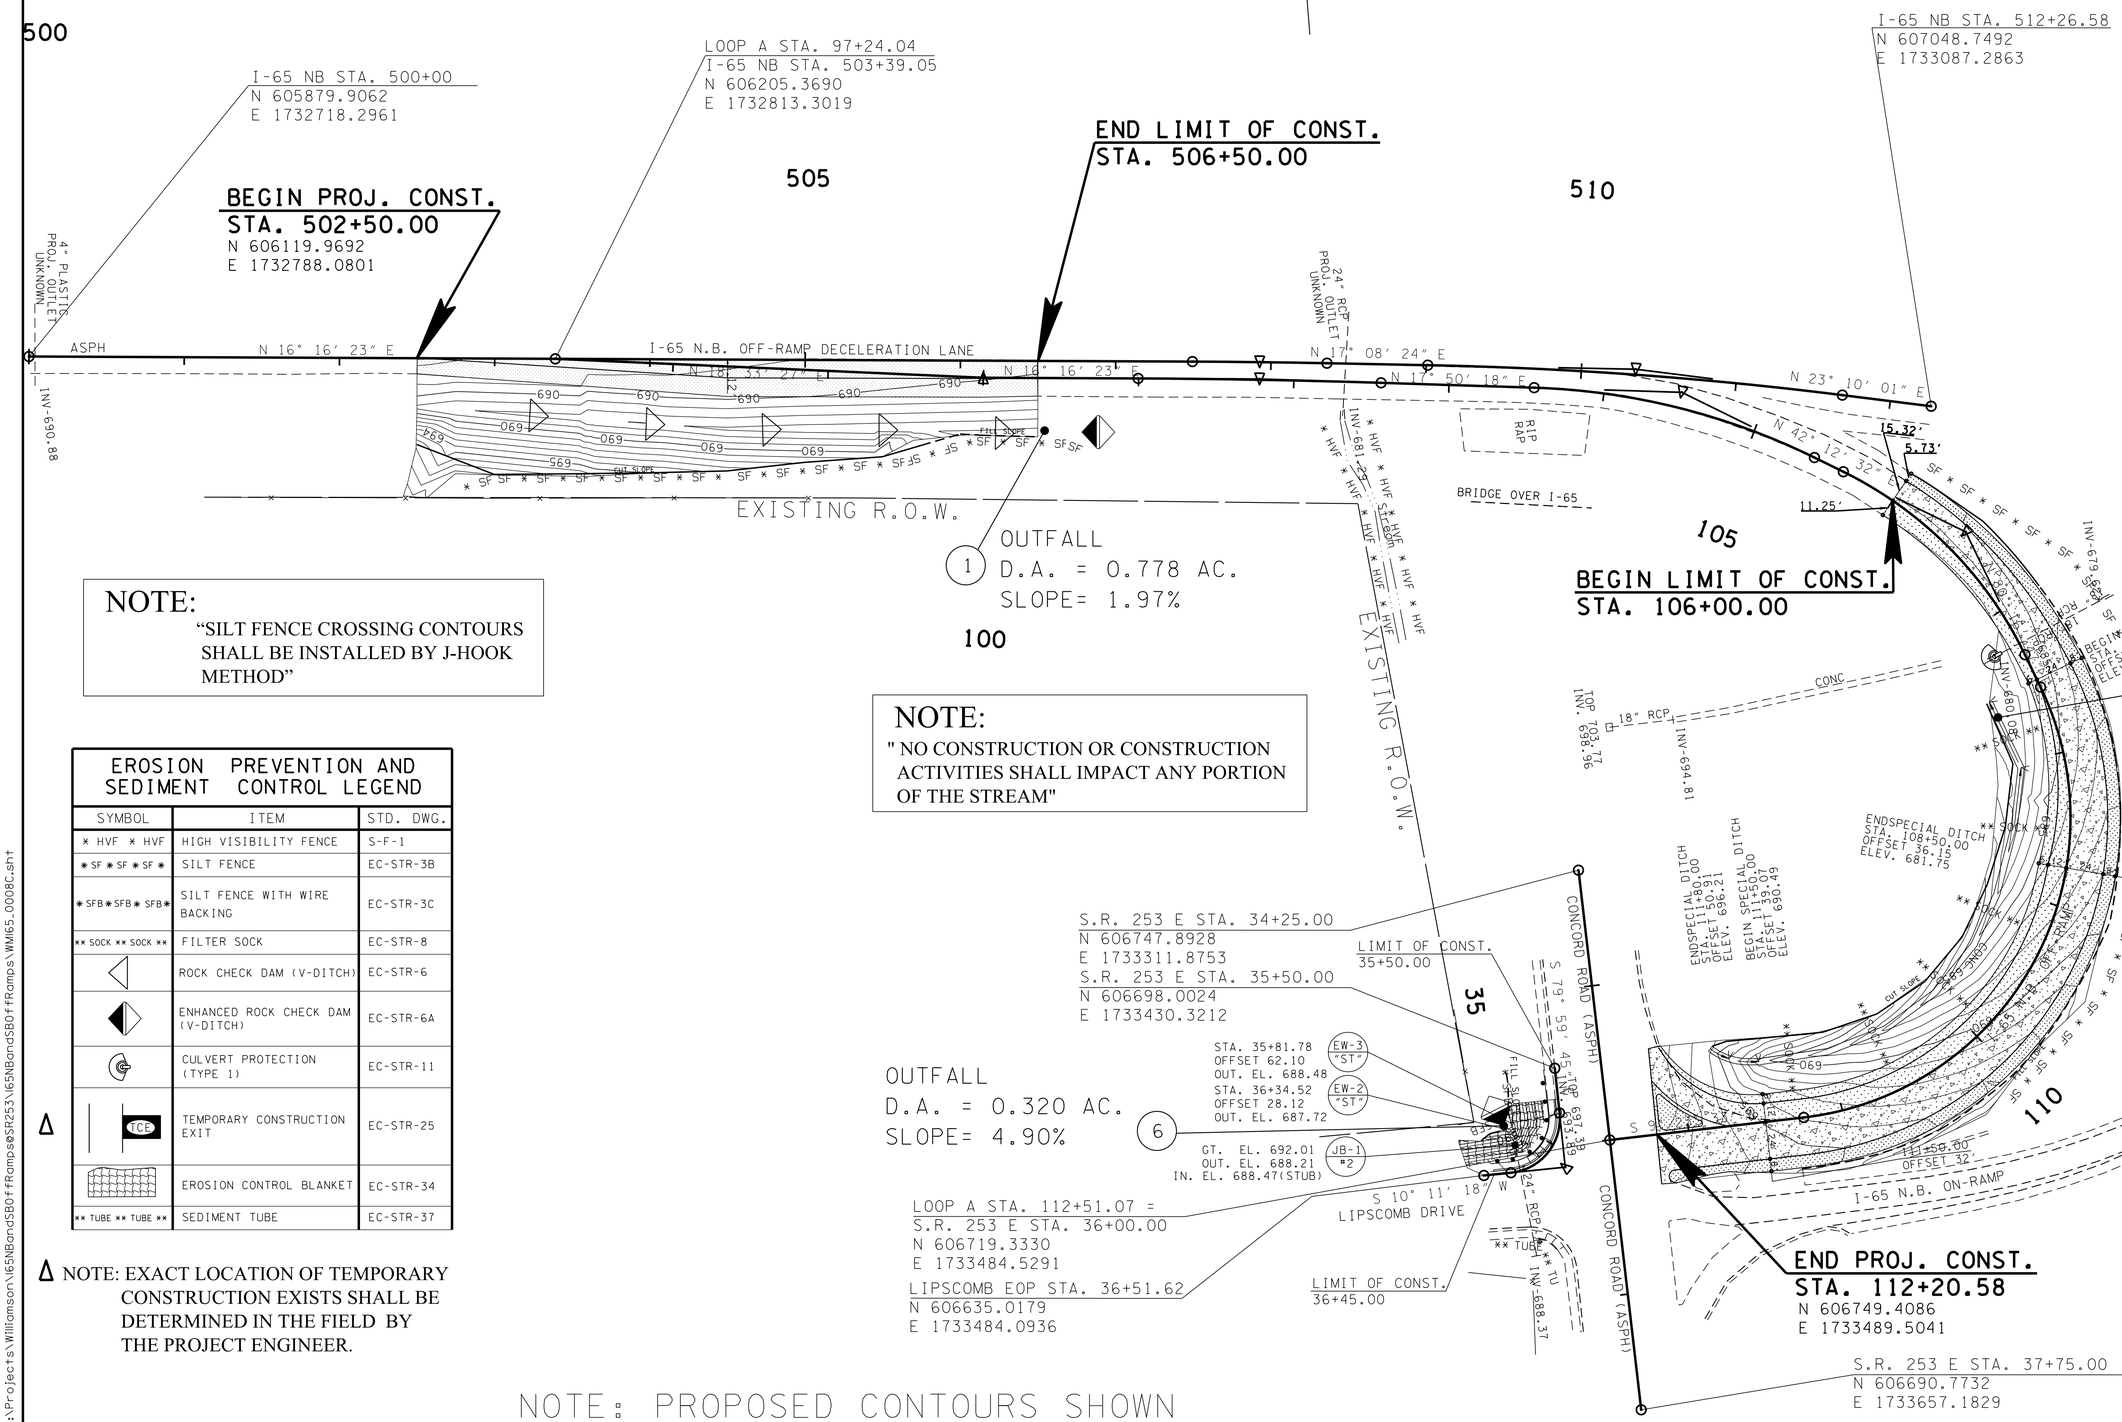

NOTE:
"SILT FENCE CROSSING CONTOURS SHALL BE INSTALLED BY J-HOOK METHOD"

NOTE:
" NO CONSTRUCTION OR CONSTRUCTION ACTIVITIES SHALL IMPACT ANY PORTION OF THE STREAM"

EROSION PREVENTION AND SEDIMENT CONTROL LEGEND		
SYMBOL	ITEM	STD. DWG.
* HVF * HVF	HIGH VISIBILITY FENCE	S-F-1
* SF * SF * SF *	SILT FENCE	EC-STR-3B
* SFB * SFB * SFB *	SILT FENCE WITH WIRE BACKING	EC-STR-3C
** SOCK ** SOCK **	FILTER SOCK	EC-STR-8
	ROCK CHECK DAM (V-DITCH)	EC-STR-6
	ENHANCED ROCK CHECK DAM (V-DITCH)	EC-STR-6A
	CULVERT PROTECTION (TYPE 1)	EC-STR-11
Δ TCE	TEMPORARY CONSTRUCTION EXIT	EC-STR-25
	EROSION CONTROL BLANKET	EC-STR-34
** TUBE ** TUBE **	SEDIMENT TUBE	EC-STR-37

Δ NOTE: EXACT LOCATION OF TEMPORARY CONSTRUCTION EXISTS SHALL BE DETERMINED IN THE FIELD BY THE PROJECT ENGINEER.

NOTE: PROPOSED CONTOURS SHOWN

SEALED BY
DUANE M. HESTER
AGRICULTURE ENGINEER
NO. 110014
STATE OF TENNESSEE
01/21/2014

PHASE 2

STATE OF TENNESSEE
DEPARTMENT OF TRANSPORTATION

EROSION PREVENTION AND SEDIMENT CONTROL PLAN
I-65 N.B. OFF-RAMP
SCALE: 1"= 50'

6-JAN-2014 11:36
C:\Projects\Williamson\I65NBandSBOffRamps@SR253\I65NBandSBOffRamps\WMI65_0008C.sht