TYPE	YEAR	PROJECT NO.	SHEET NO.
R.O.W.	2013	HSIP-I-65-2(97)	4C
CONST.	2014	HSIP-I-65-2(97)	4C

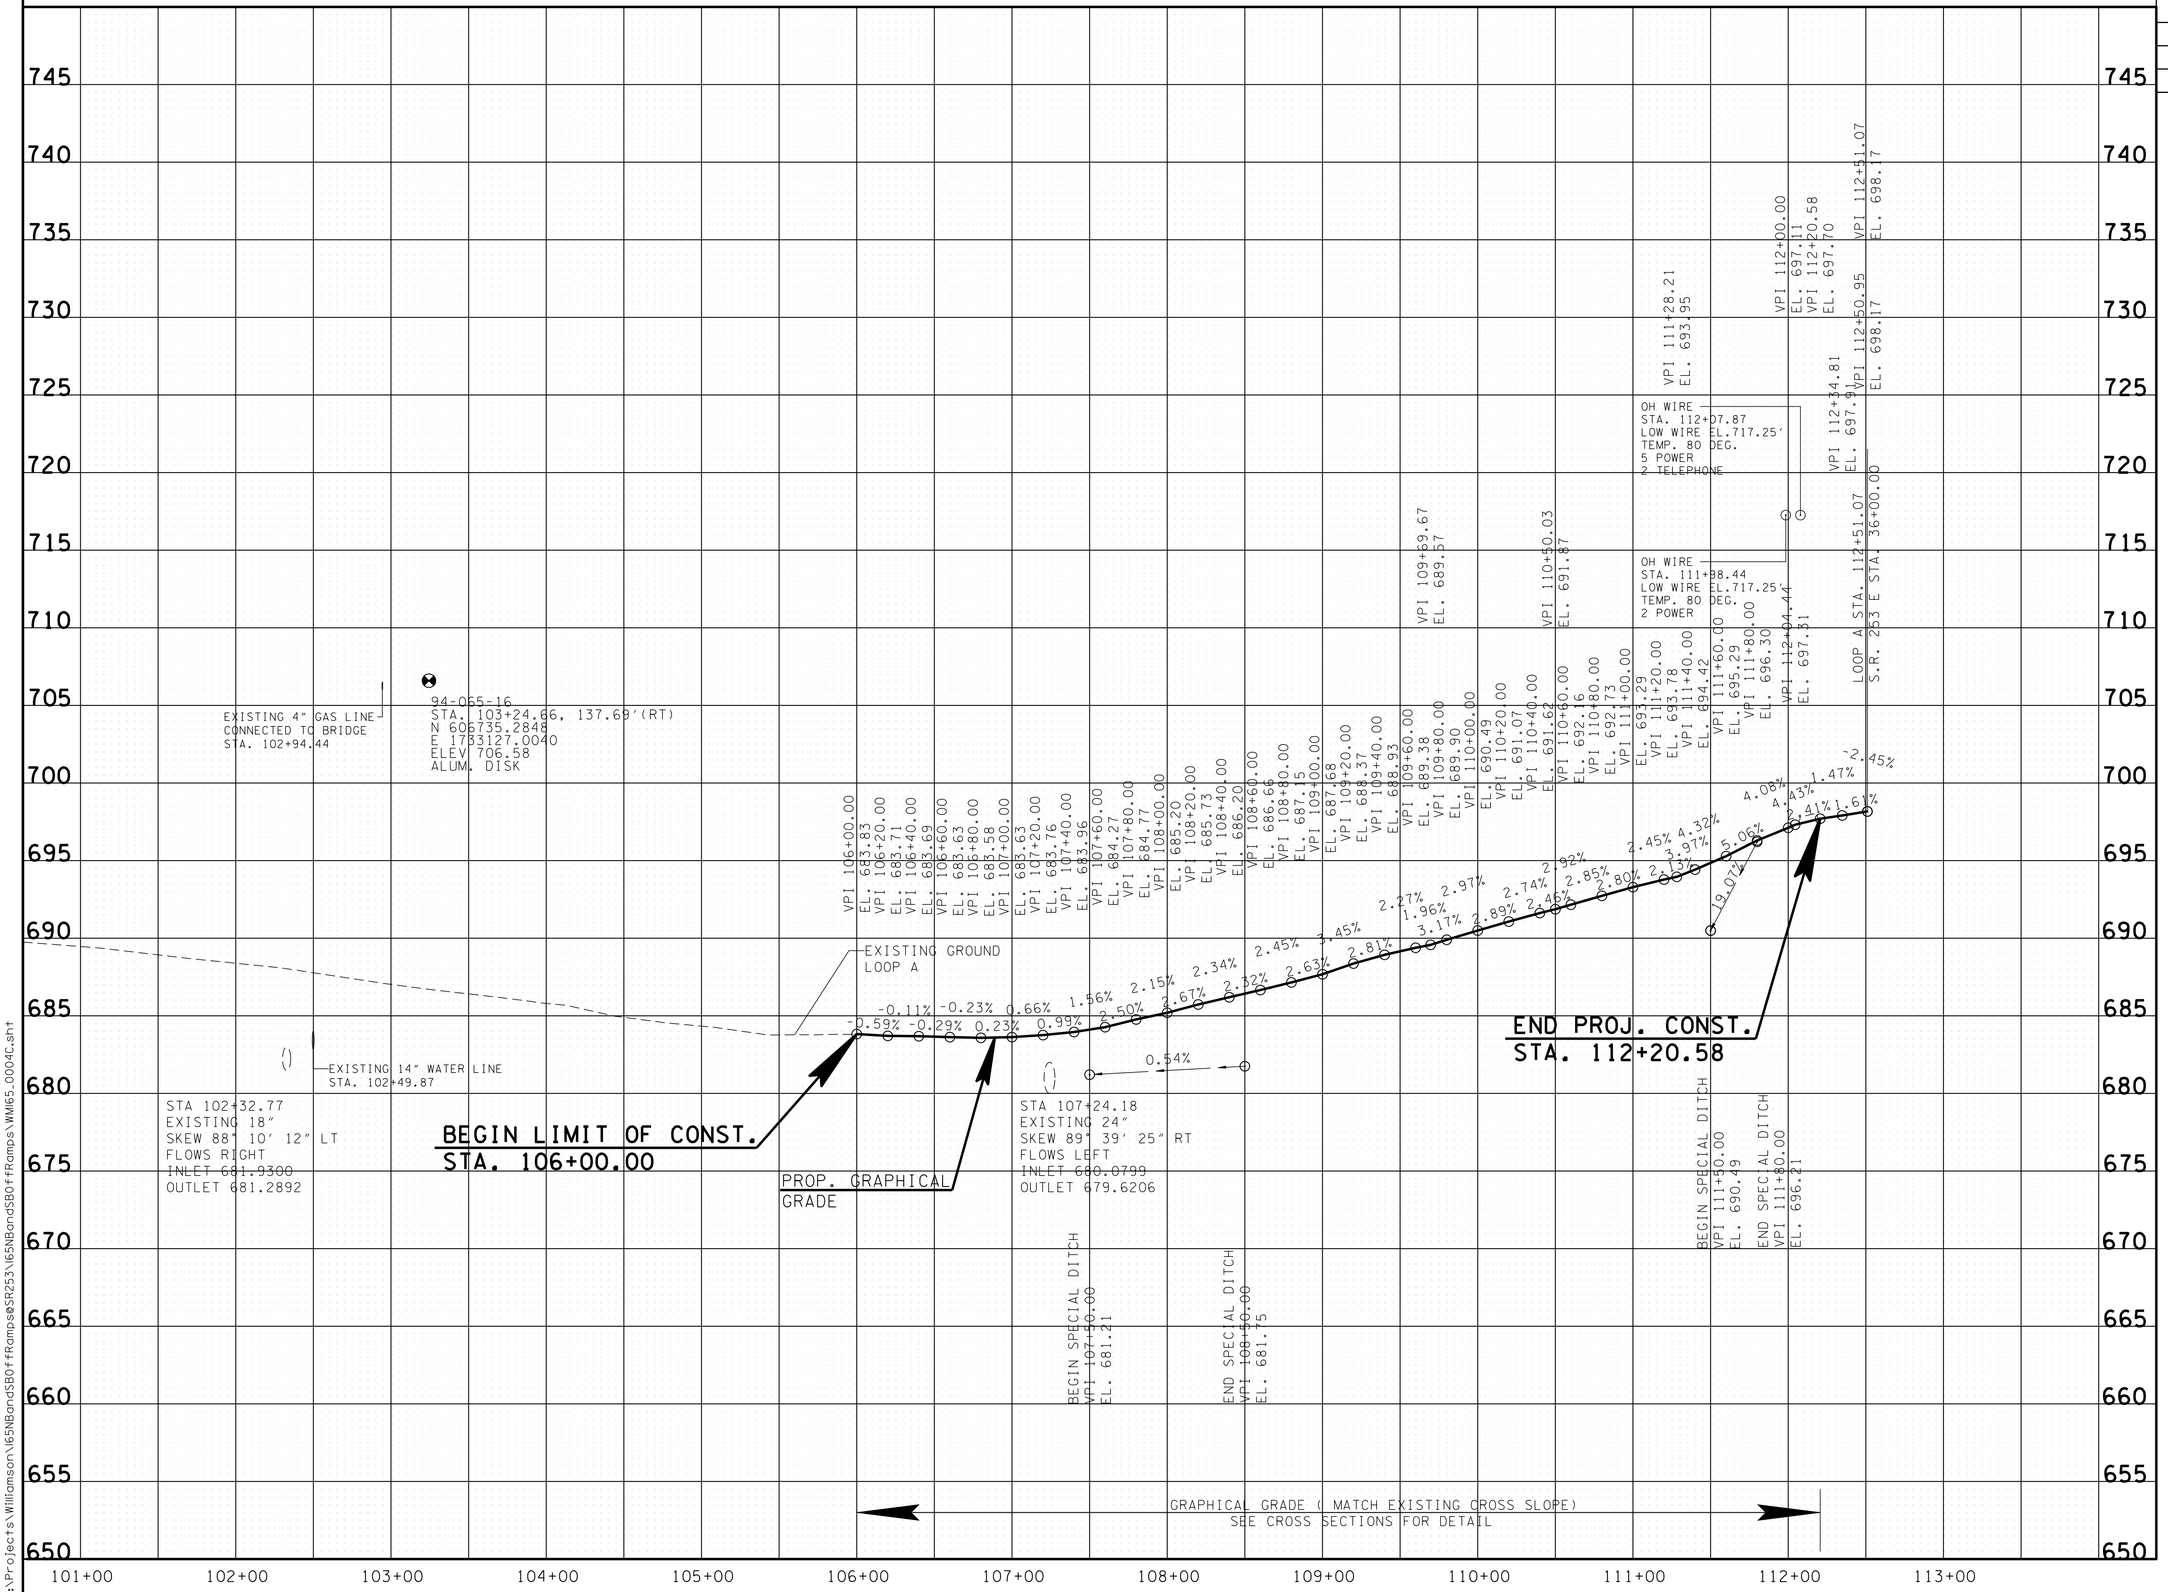

SEALED BY

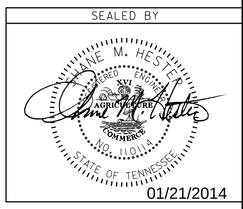

01/21/2014

STATE OF TENNESSEE
DEPARTMENT OF TRANSPORTATION

PROFILE OF I-65 N.B. OFF-RAMP

SCALE: 1"= 50' HORIZ.
1"= 5' VERT.

6-JAN-2014 11:33
C:\Projects\Williamson\I65NBandSBOffRamps@SR253\I65NBandSBOffRamps\WM165.0004C.sht