TYPE	YEAR	PROJECT NO.	SHEET NO.
R.O.W.	2013	HSIP-I-65-2(97)	3
CONST.	2014	HSIP-I-65-2(97)	3

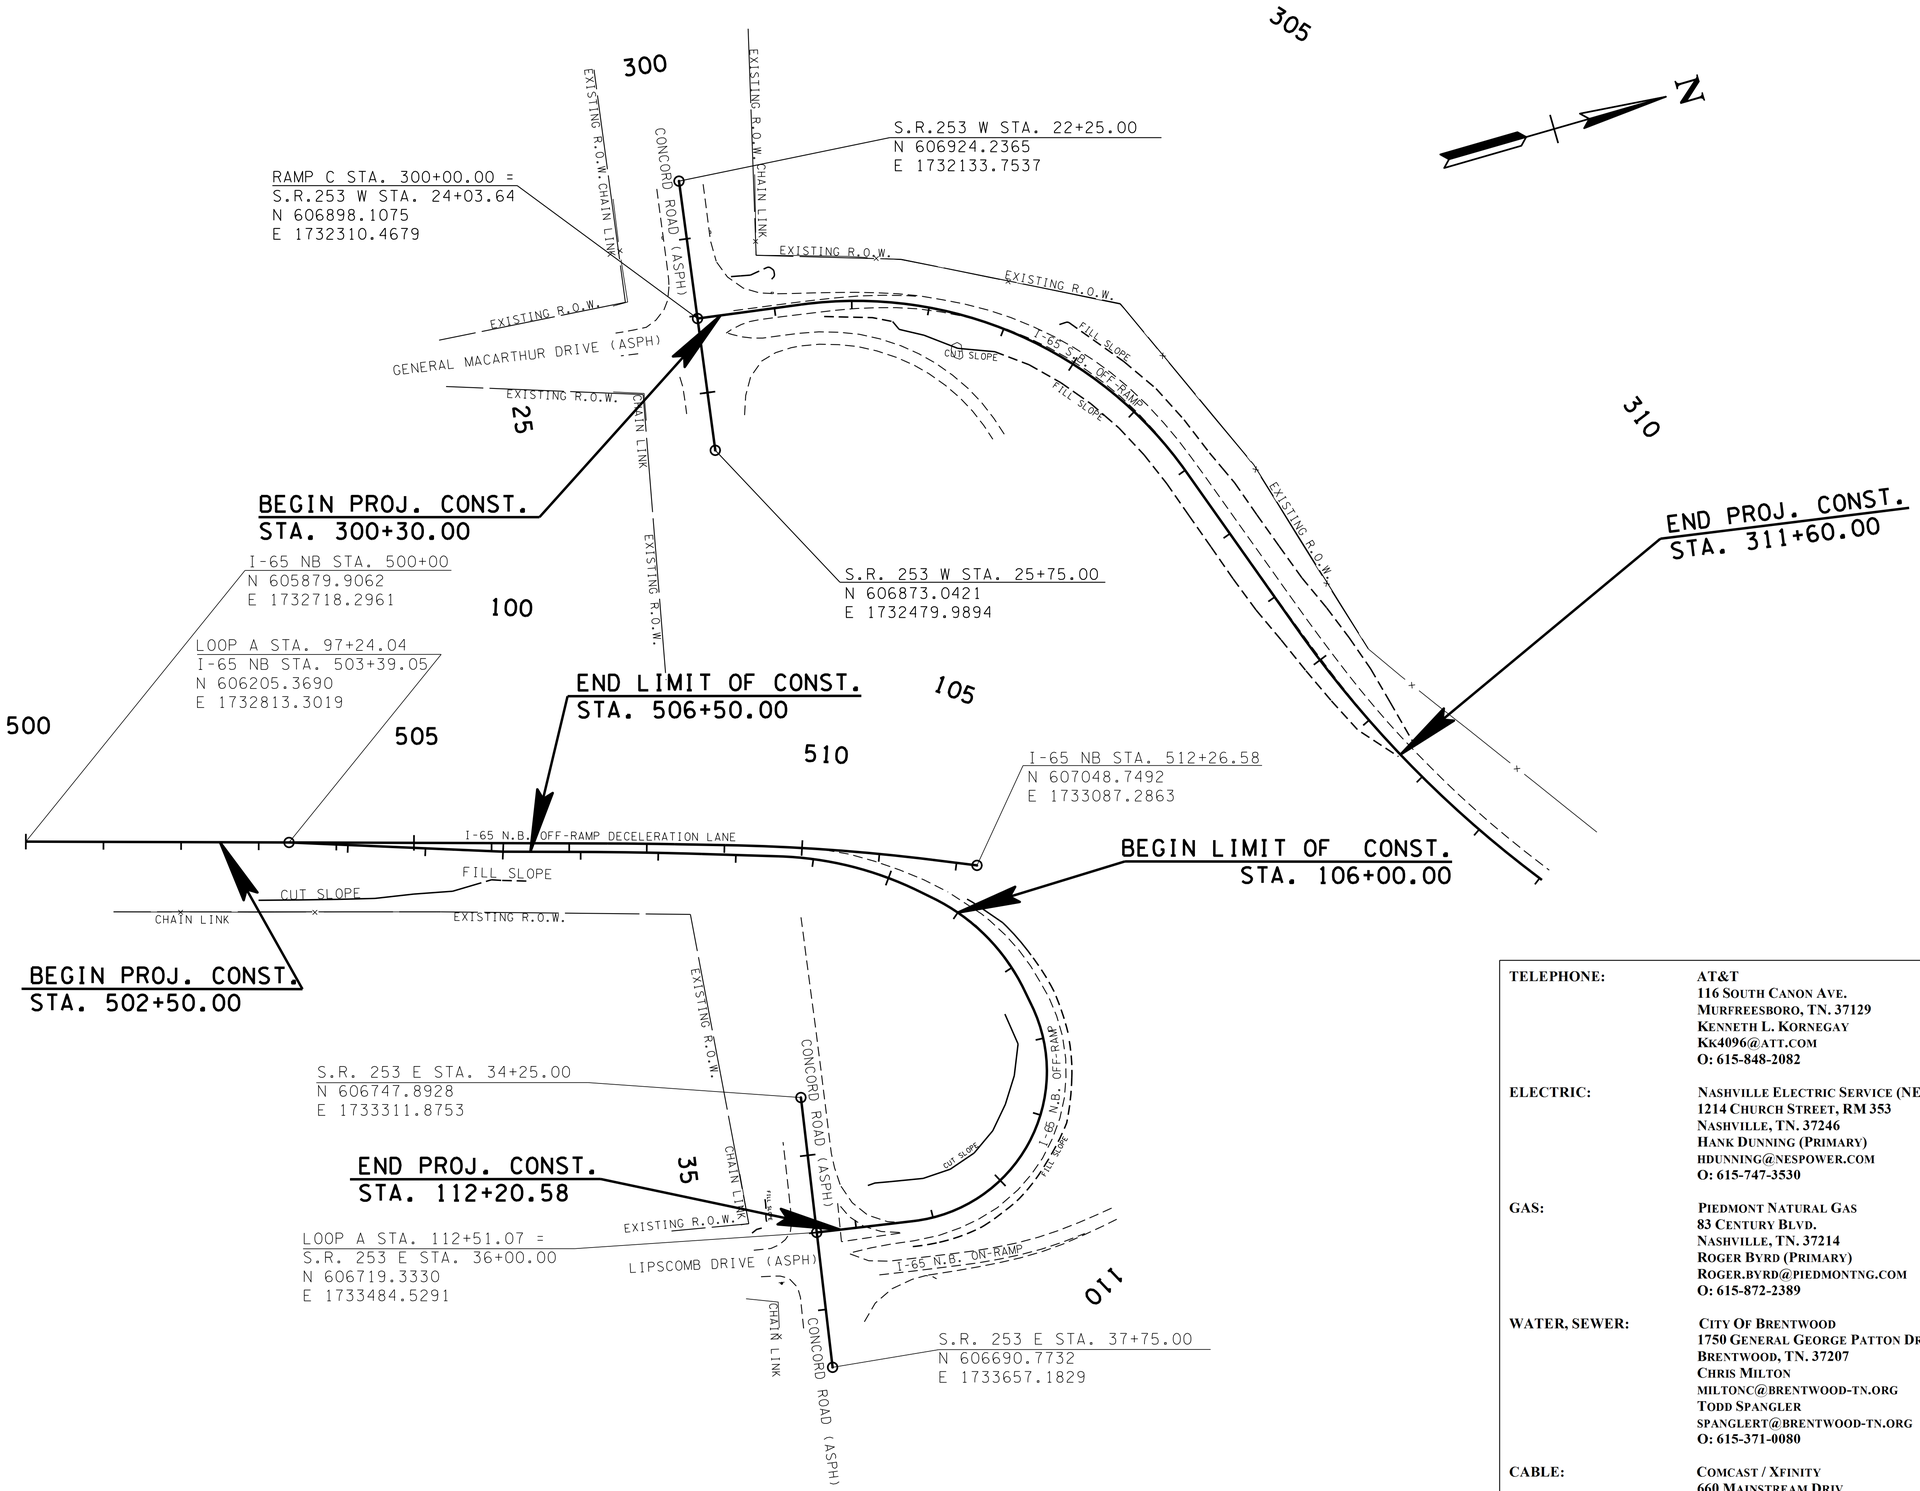

TELEPHONE:	**AT&T** **116 SOUTH CANON AVE.** **MURFREESBORO, TN. 37129** **KENNETH L. KORNEGAY** **KK4096@ATT.COM** **O: 615-848-2082**
ELECTRIC:	**NASHVILLE ELECTRIC SERVICE (NES)** **1214 CHURCH STREET, RM 353** **NASHVILLE, TN. 37246** **HANK DUNNING (PRIMARY)** **HDUNNING@NESPOWER.COM** **O: 615-747-3530**
GAS:	**PIEDMONT NATURAL GAS** **83 CENTURY BLVD.** **NASHVILLE, TN. 37214** **ROGER BYRD (PRIMARY)** **ROGER.BYRD@PIEDMONTNG.COM** **O: 615-872-2389**
WATER, SEWER:	**CITY OF BRENTWOOD** **1750 GENERAL GEORGE PATTON DR.** **BRENTWOOD, TN. 37207** **CHRIS MILTON** **MILTONC@BRENTWOOD-TN.ORG** **TODD SPANGLER** **SPANGLERT@BRENTWOOD-TN.ORG** **O: 615-371-0080**
CABLE:	**COMCAST / XFINITY** **660 MAINSTREAM DRIV** **NASHVILLE, TN. 37228** **NICK LEE (PRIMARY)** **NICK_LEE@CABLE.COMCAST.COM** **O: 615-244-7462 EXT. 1115251**

SEALED BY

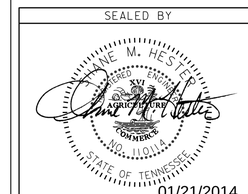

01/21/2014

STATE OF TENNESSEE
DEPARTMENT OF TRANSPORTATION

PROPERTY MAP
I-65 N.B. & S.B. OFF-RAMP

SCALE: 1"=100'

6-JAN-2014 11:33
C:\Projects\Williamson\I65NBandSBOffRamps@SR253\I65NBandSBOffRamps\WMI65_0003.sht