PROPOSED WIDENING AREA

FULL DEPTH REPAIR AREA

EROSION PREVENTION AND SEDIMENT CONTROL LEGEND		
SYMBOL	ITEM	STD. DWG.
* HVF * HVF	HIGH VISIBILITY FENCE	S-F-1

TYPE	YEAR	PROJECT NO.	SHEET NO.
R.O.W.	2013	HSIP-I-65-2(97)	4A
CONST.	2014	HSIP-I-65-2(97)	4A

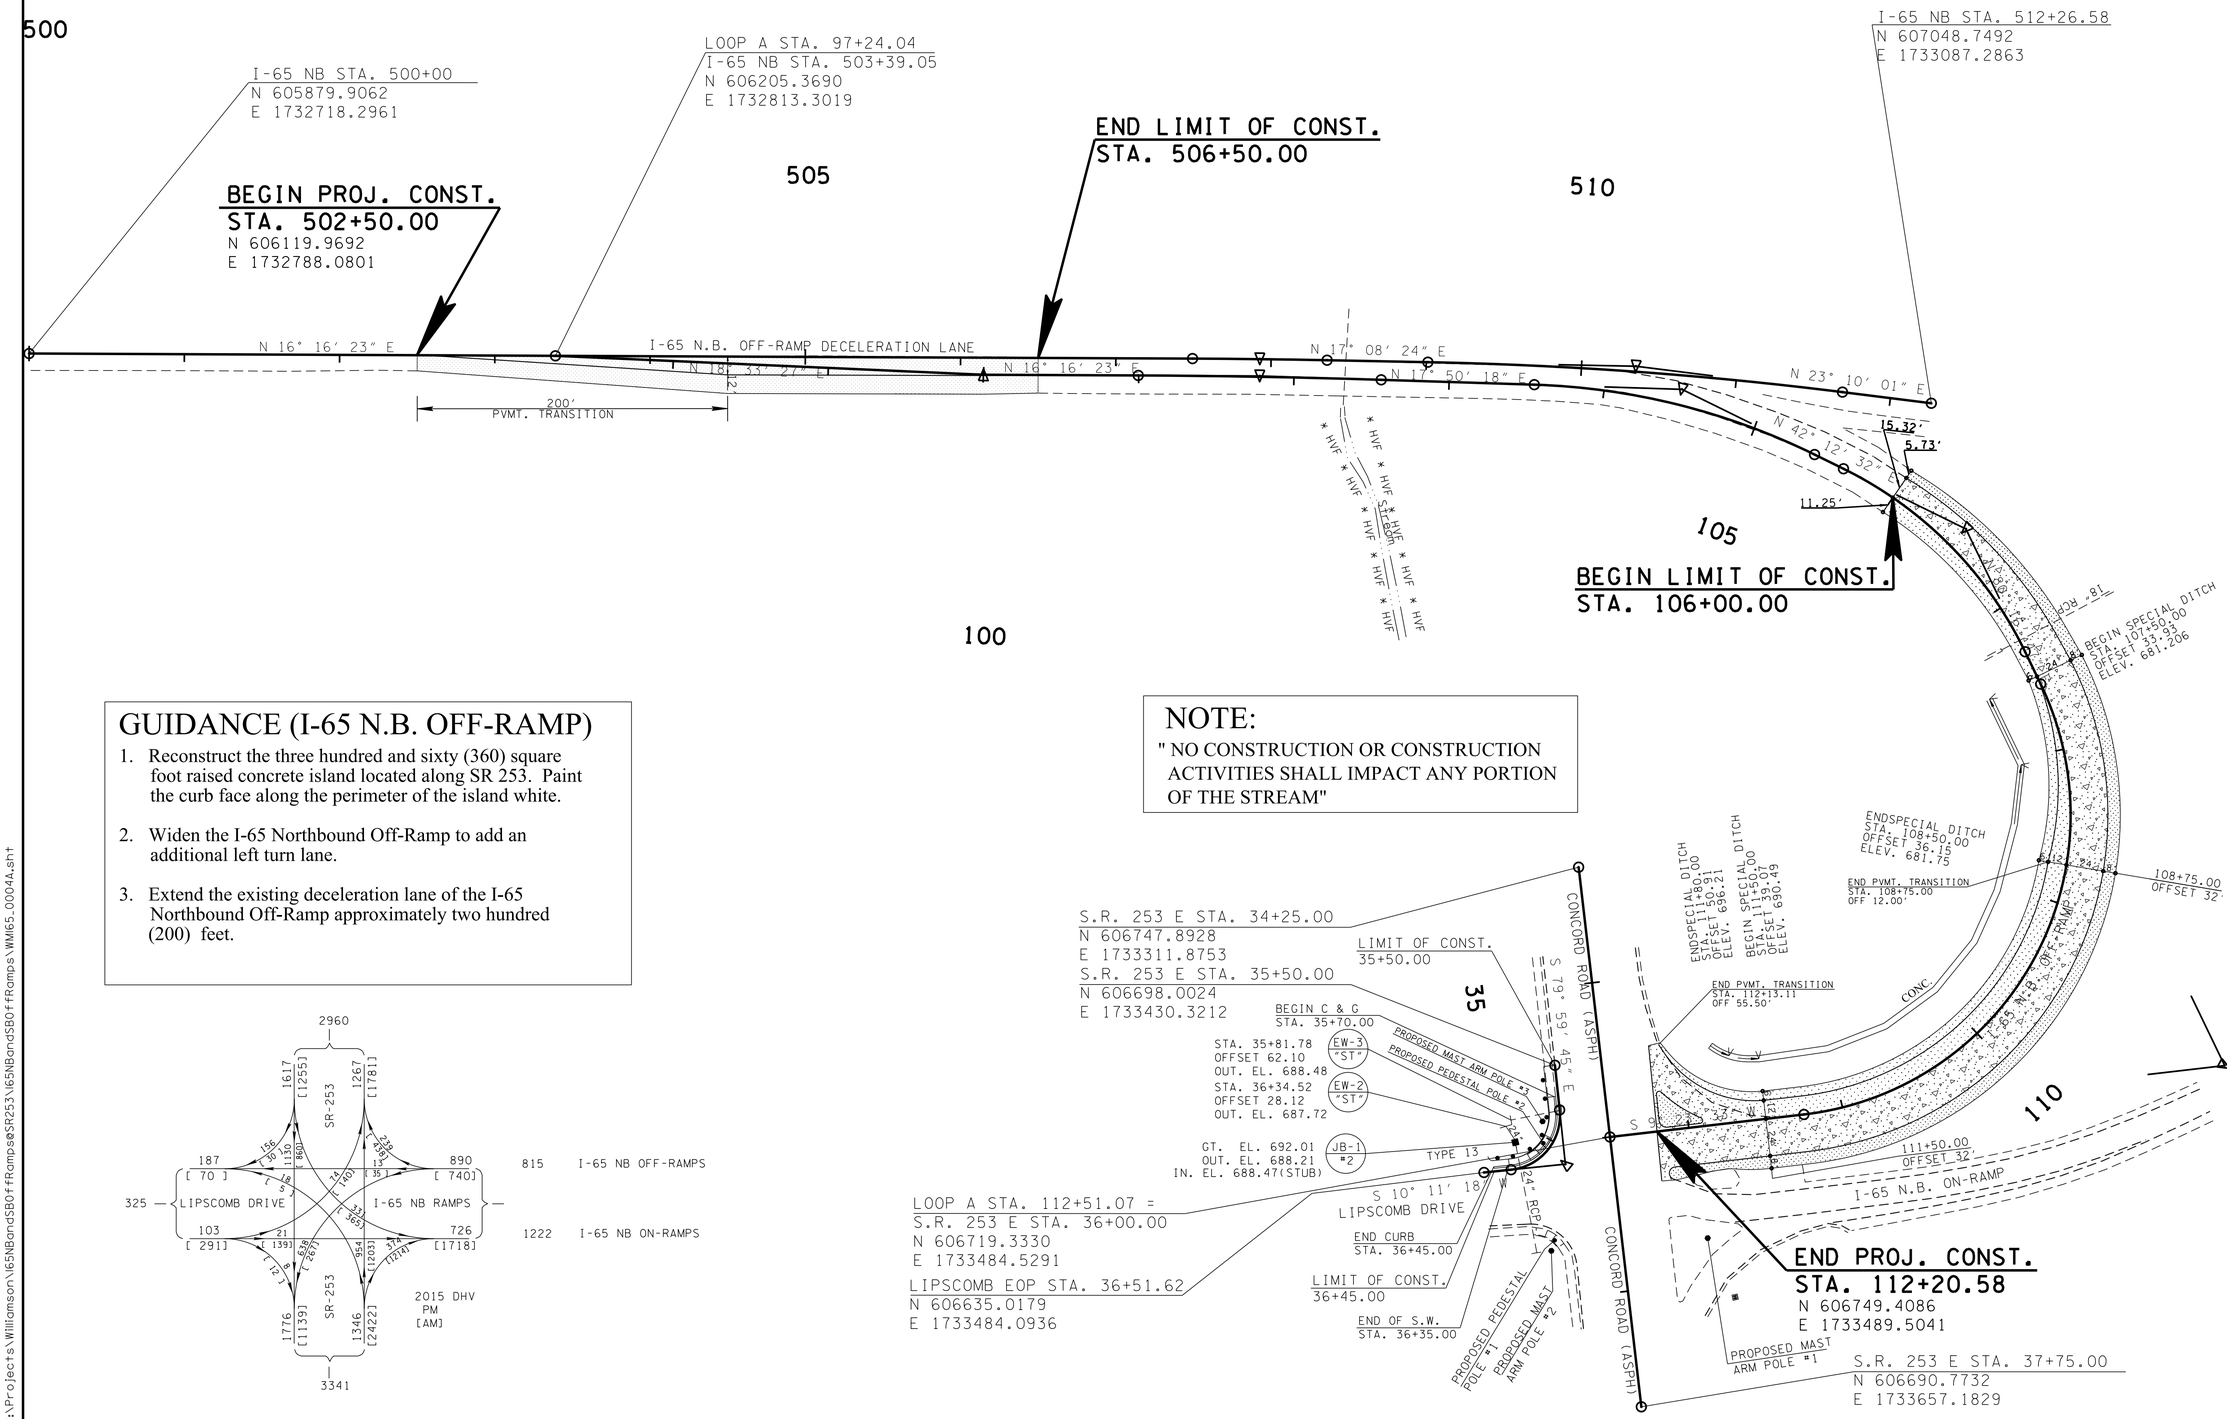

GUIDANCE (I-65 N.B. OFF-RAMP)

1. Reconstruct the three hundred and sixty (360) square foot raised concrete island located along SR 253. Paint the curb face along the perimeter of the island white.
2. Widen the I-65 Northbound Off-Ramp to add an additional left turn lane.
3. Extend the existing deceleration lane of the I-65 Northbound Off-Ramp approximately two hundred (200) feet.

NOTE:

" NO CONSTRUCTION OR CONSTRUCTION ACTIVITIES SHALL IMPACT ANY PORTION OF THE STREAM"

SEALED BY

JANE M. HESTER
TENNESSEE REGISTERED ENGINEER
AGRICULTURE
COLUMBUS
NO. 110114
STATE OF TENNESSEE
01/21/2014

COORDINATES ARE NAD/83(1995), ARE DATUM ADJUSTED BY THE FACTOR OF 1.00008 AND TIED TO THE TGRN. ALL ELEVATIONS ARE REFERENCED TO THE NAVD 1988.

STATE OF TENNESSEE
DEPARTMENT OF TRANSPORTATION

PROPOSED LAYOUT I-65 N.B. OFF-RAMP

SCALE: 1"= 50′

6-JAN-2014 11:33
C:\Projects\Williamson\I65NBandSBOffRamps@SR253\I65NBandSBOffRamps\WMI65_0004A.sht