TYPE	YEAR	PROJECT NO.	SHEET NO.
R.O.W.	2013	HSIP-I-65-2(97)	8B
CONST.	2014	HSIP-I-65-2(97)	8B

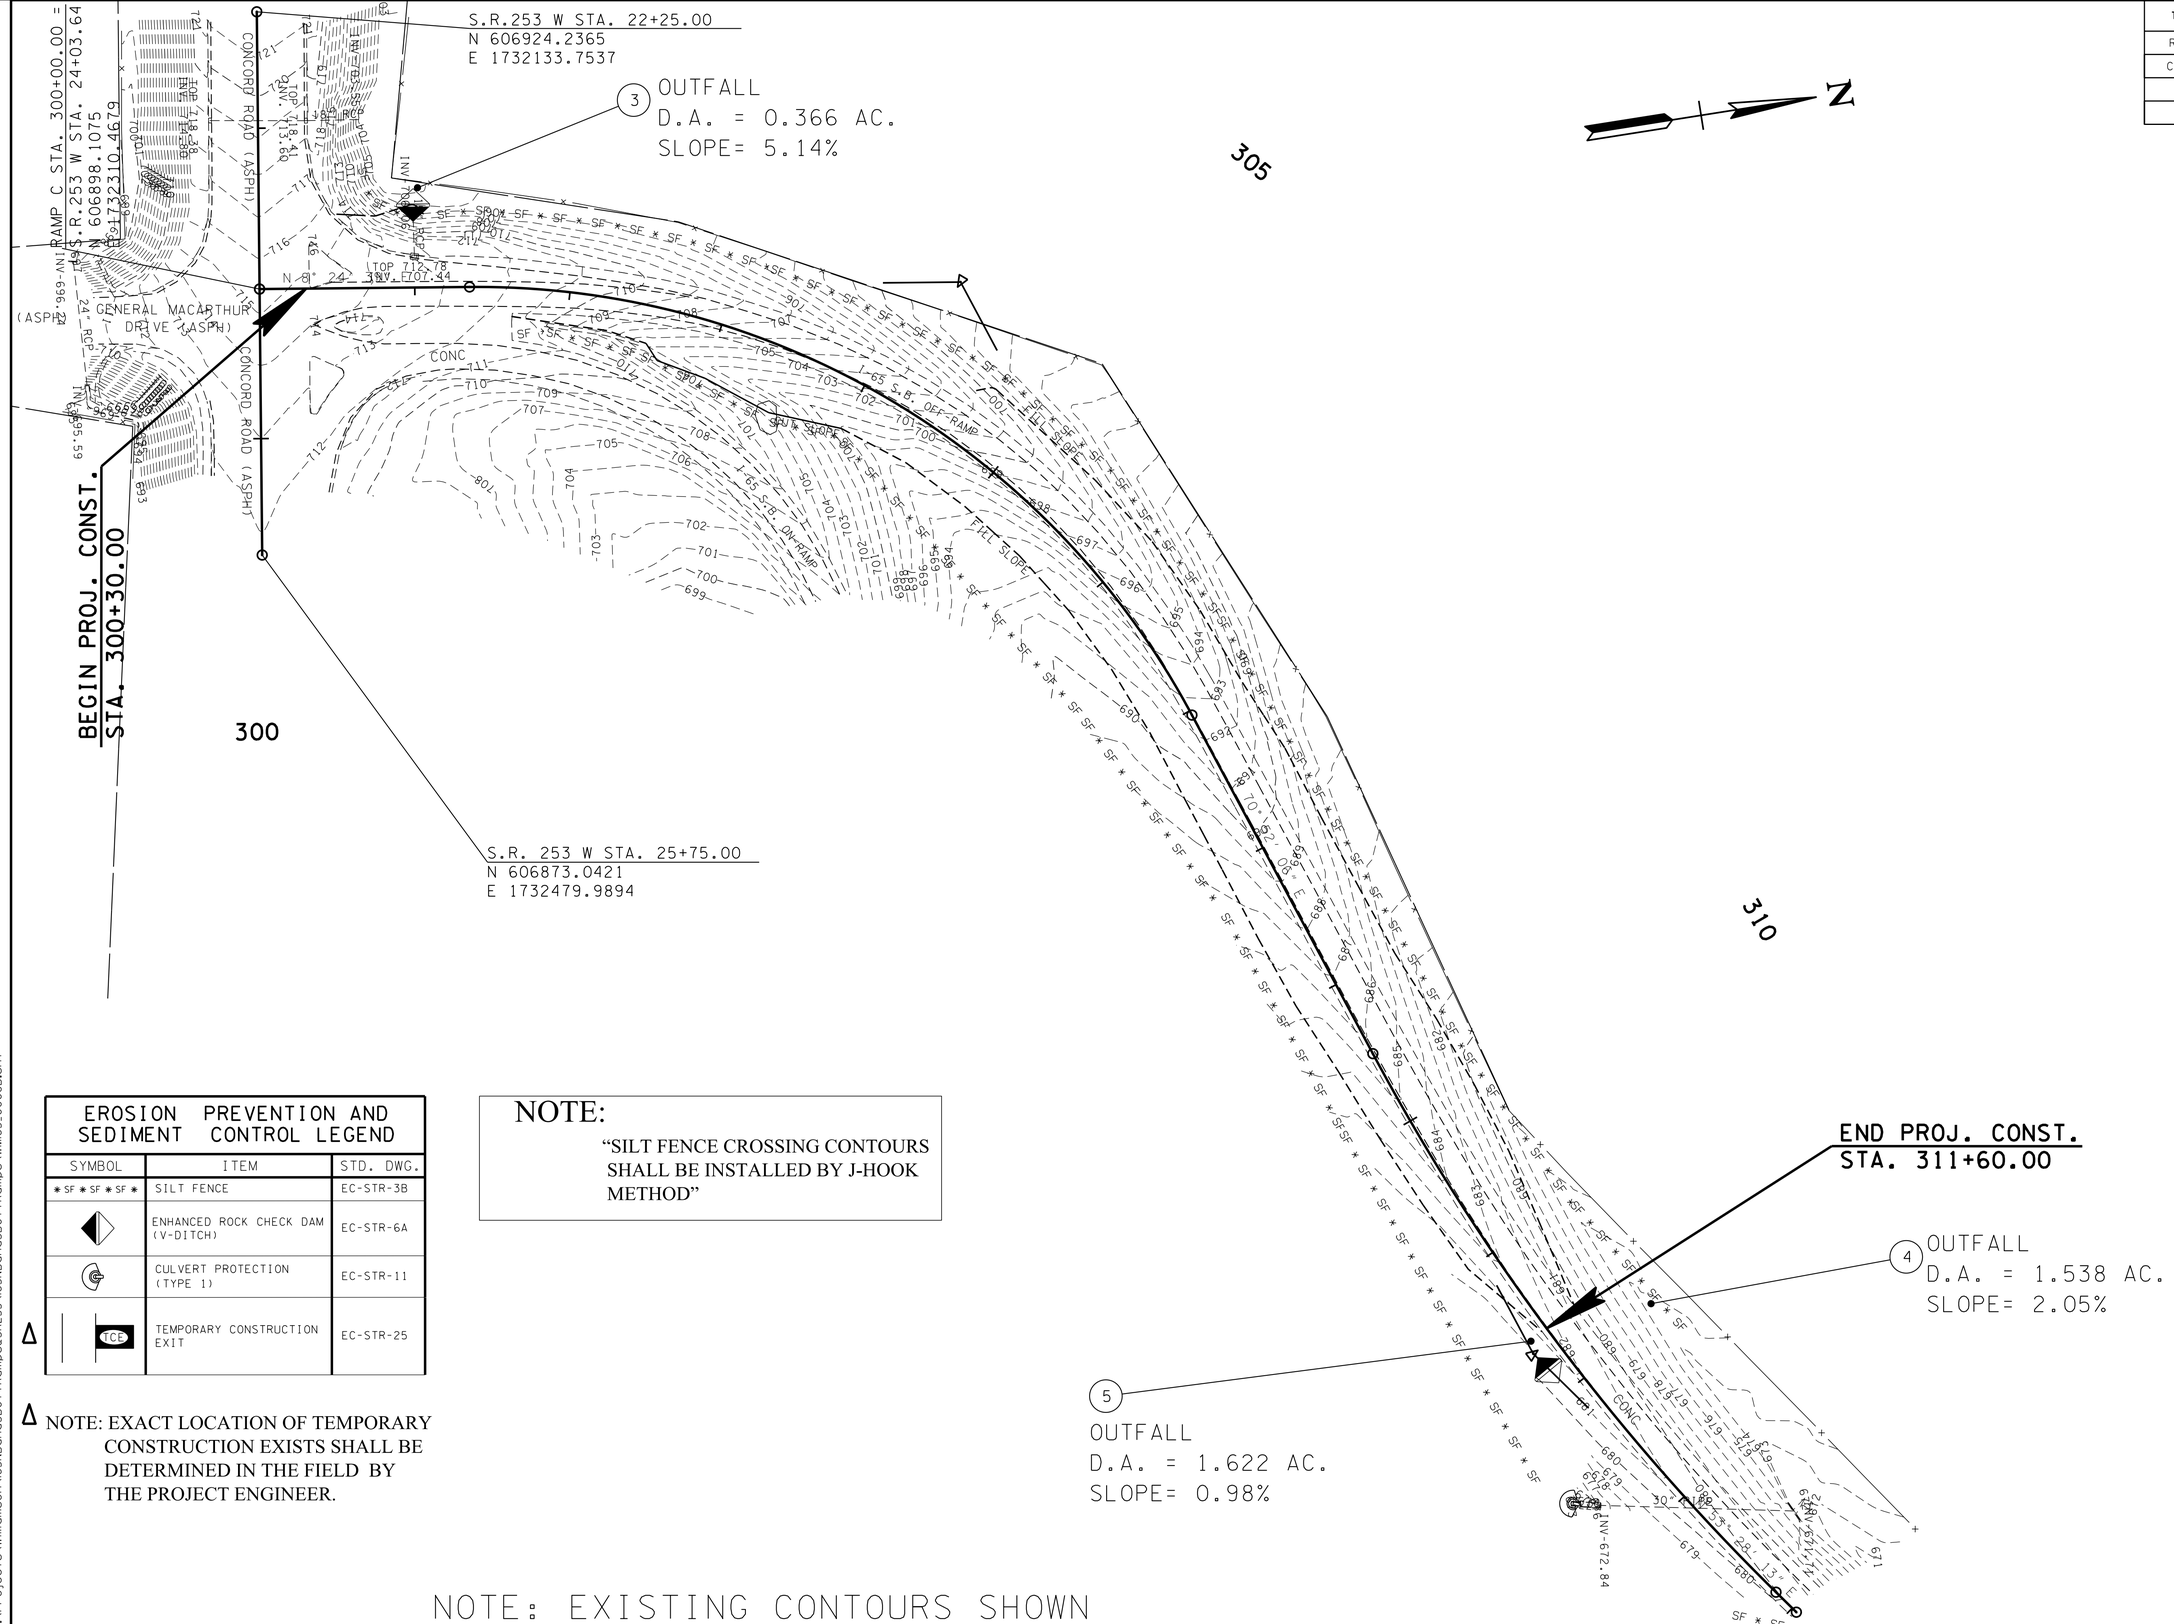

EROSION PREVENTION AND SEDIMENT CONTROL LEGEND		
SYMBOL	ITEM	STD. DWG.
* SF * SF * SF *	SILT FENCE	EC-STR-3B
	ENHANCED ROCK CHECK DAM (V-DITCH)	EC-STR-6A
	CULVERT PROTECTION (TYPE 1)	EC-STR-11
Δ TCE	TEMPORARY CONSTRUCTION EXIT	EC-STR-25

Δ NOTE: EXACT LOCATION OF TEMPORARY CONSTRUCTION EXISTS SHALL BE DETERMINED IN THE FIELD BY THE PROJECT ENGINEER.

NOTE:

"SILT FENCE CROSSING CONTOURS SHALL BE INSTALLED BY J-HOOK METHOD"

NOTE: EXISTING CONTOURS SHOWN

SEALED BY

JANE M. HESTER
REGISTERED ENGINEER
AGRICULTURE
DIMERS
NO. 110014
STATE OF TENNESSEE

01/21/2014

PHASE 1

STATE OF TENNESSEE
DEPARTMENT OF TRANSPORTATION

EROSION PREVENTION AND SEDIMENT CONTROL PLAN
I-65 S.B. OFF-RAMP

SCALE: 1"= 50'

6-JAN-2014 11:36
C:\Projects\Williamson\I65NBandSBOffRamps@SR253\I65NBandSBOffRamps\WMI65_0008B.sht