TYPE	YEAR	PROJECT NO.	SHEET NO.
R.O.W.	2013	HSIP-I-65-2(97)	10A
CONST.	2014	HSIP-I-65-2(97)	10A

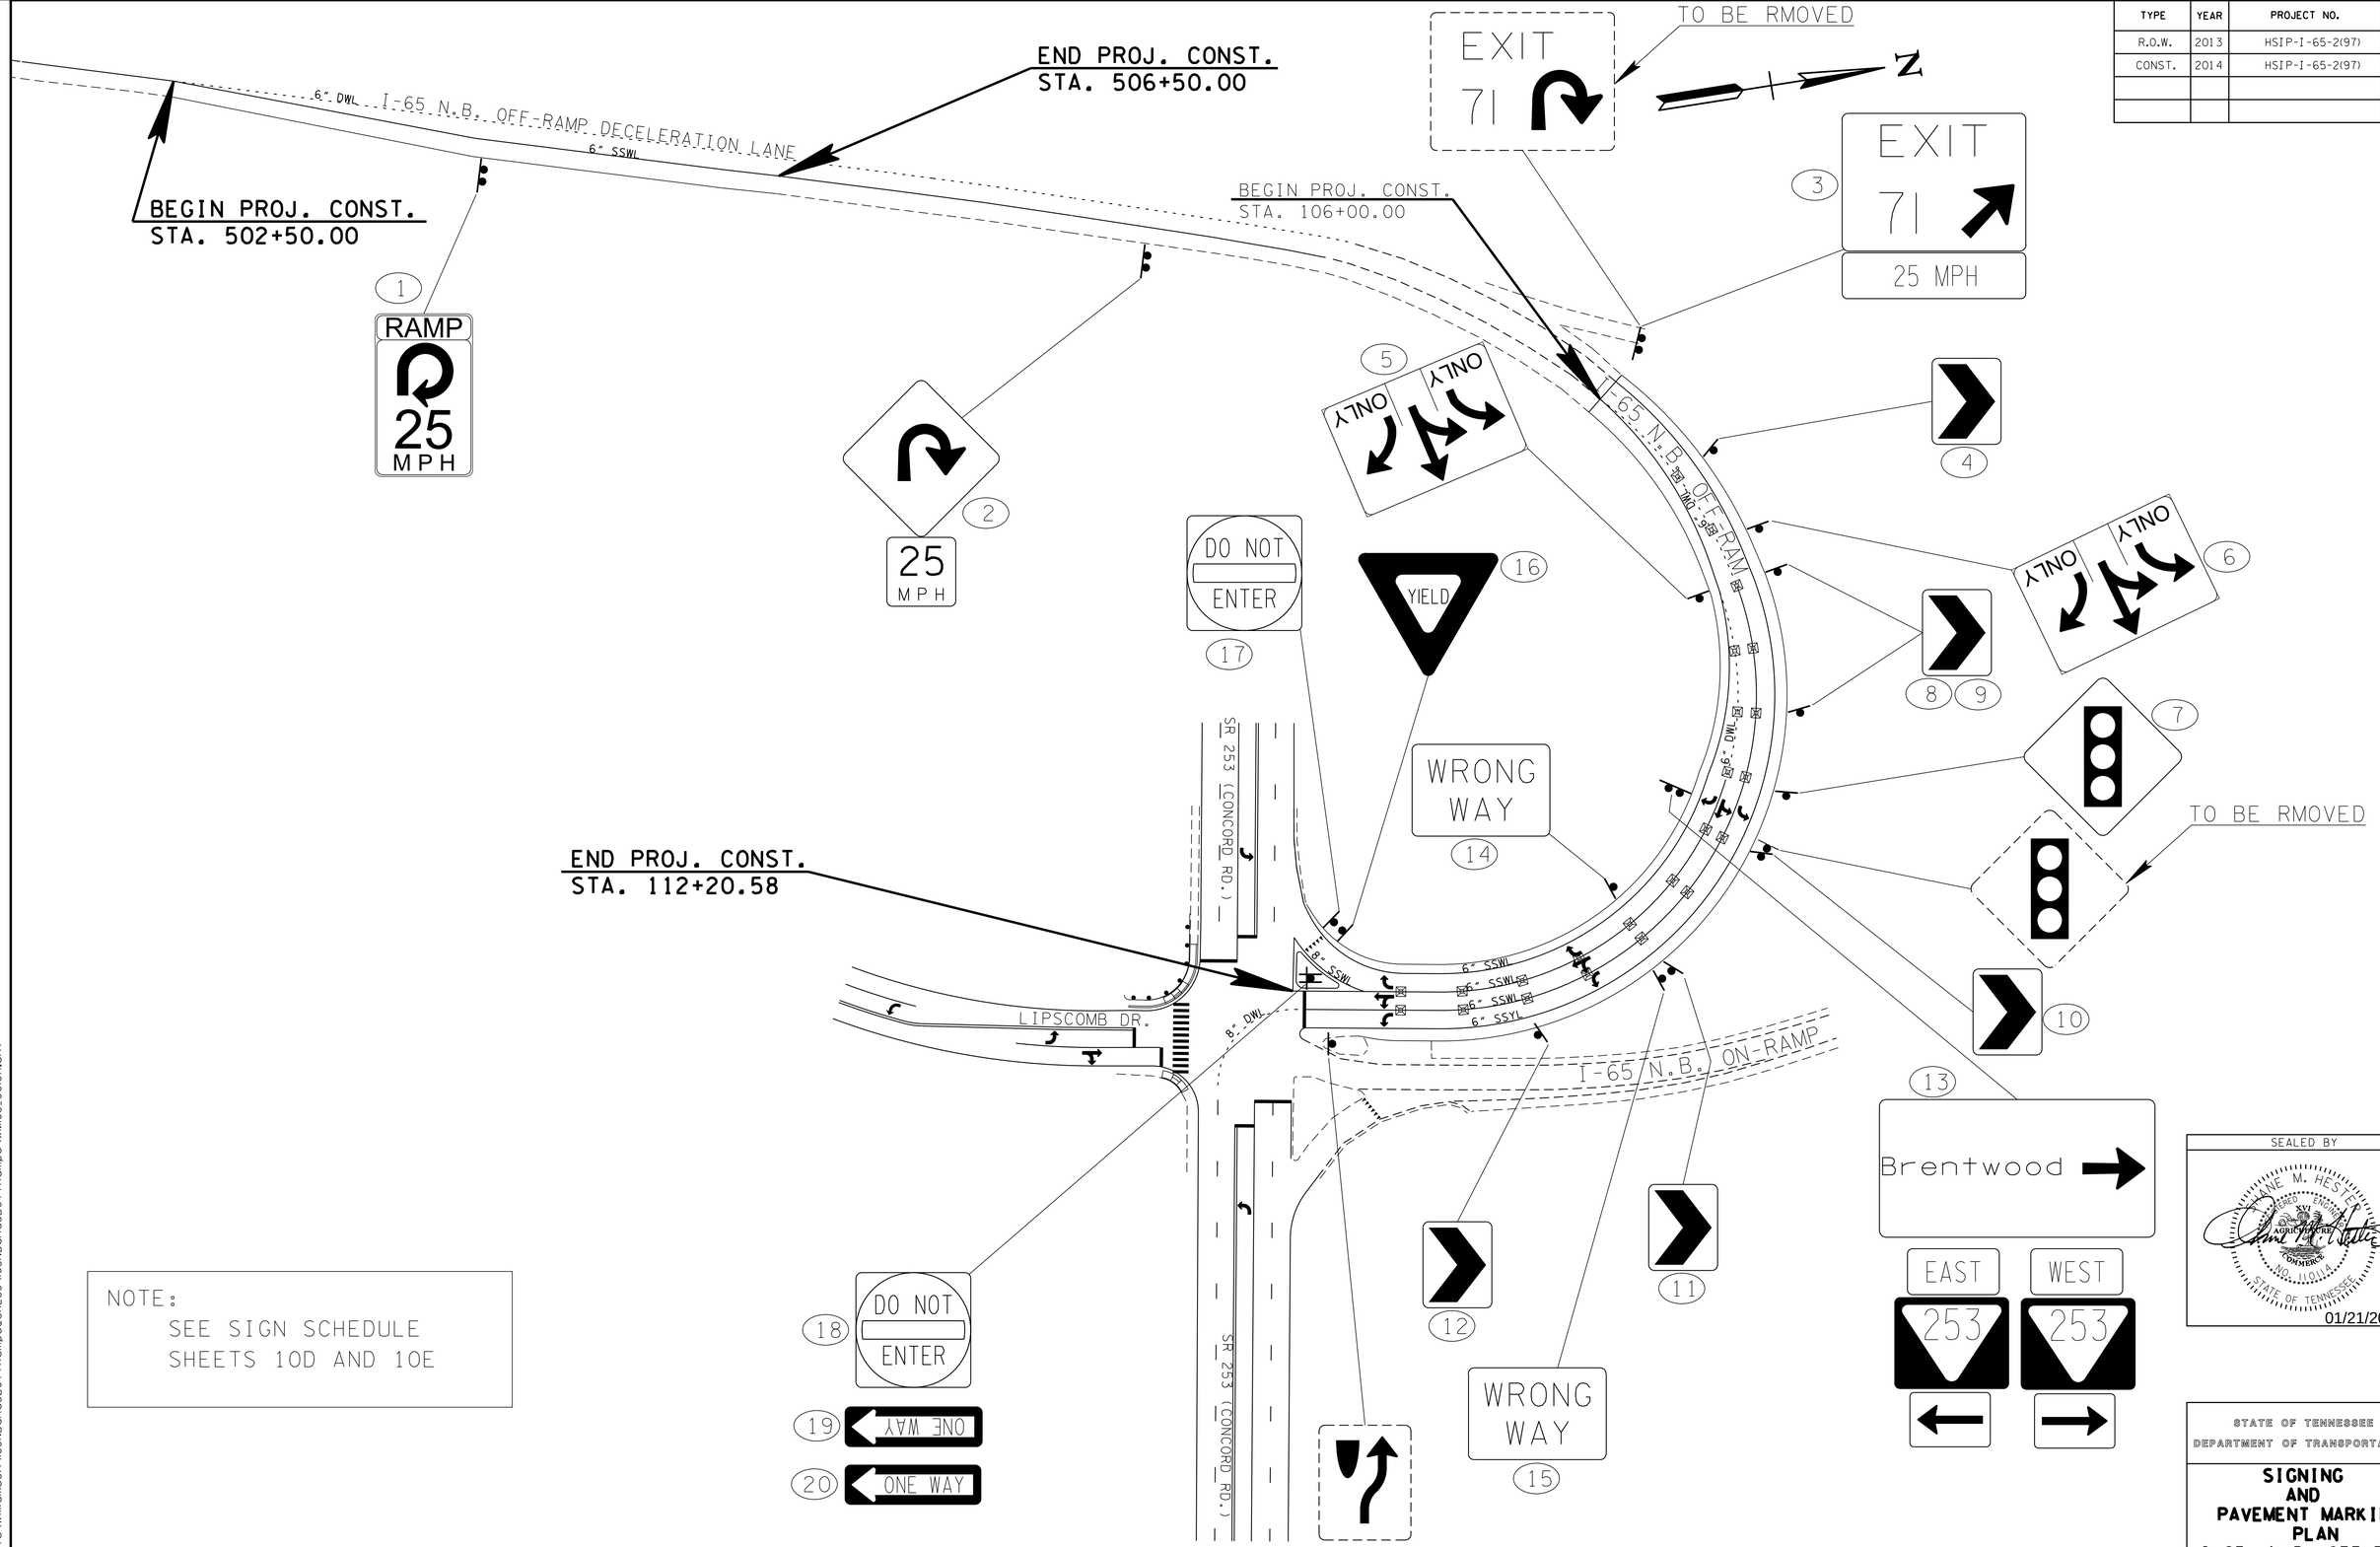

NOTE:
SEE SIGN SCHEDULE
SHEETS 10D AND 10E

SEALED BY

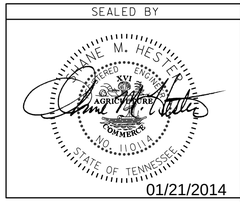

01/21/2014

STATE OF TENNESSEE
DEPARTMENT OF TRANSPORTATION

SIGNING AND PAVEMENT MARKING PLAN
I-65: N.B. OFF RAMP

SCALE: 1"= 50'

6-JAN-2014 11:37
c:\Projects\Williamson\I65NBandSBOffRamps@SR253\I65NBandSBOffRamps\WMI65_0010A.sht