TYPE	YEAR	PROJECT NO.	SHEET NO.
R.O.W.	2013	HSIP-I-65-2(97)	9C
CONST.	2014	HSIP-I-65-2(97)	9G

TRAFFIC CONTROL LEGEND

SYMBOL	ITEM
	WORK ZONE
	FLEXIBLE DRUMS (CHANNELIZING)
	SIGN (CONSTRUCTION)
	PORTABLE BARRIER RAIL (WITH BARRIER RAIL DELINEATORS)
	ARROW BOARD TYPE C (SINGLE ARROW)

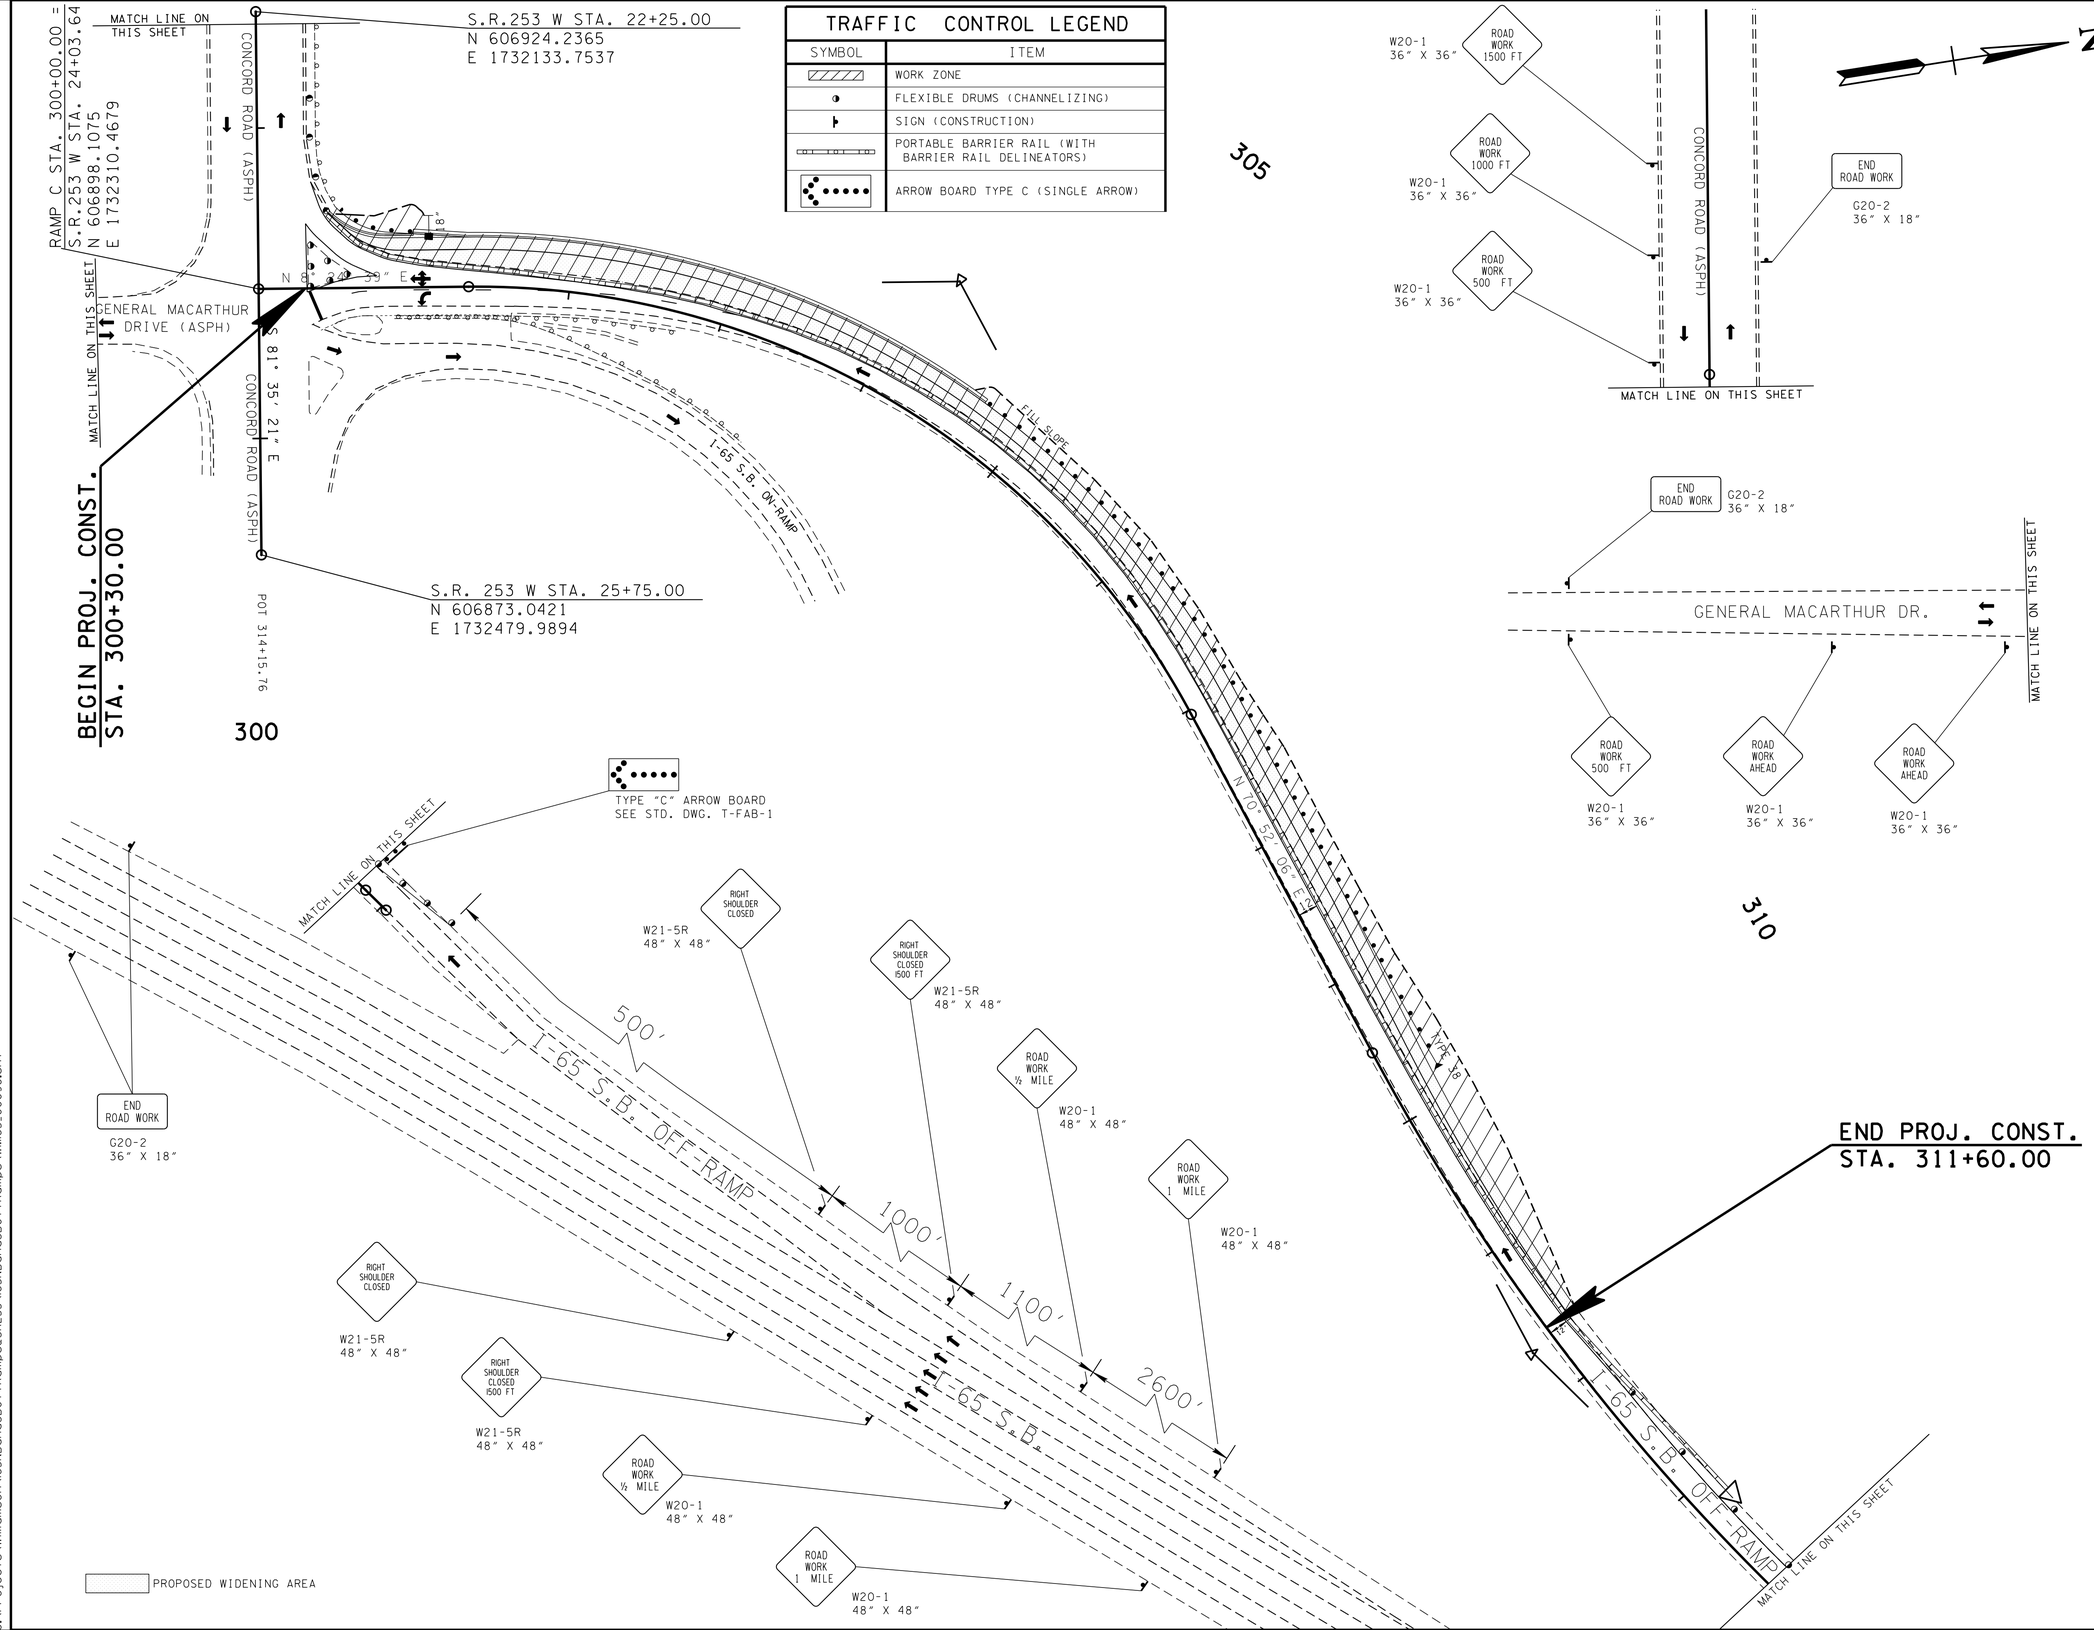

SEALED BY

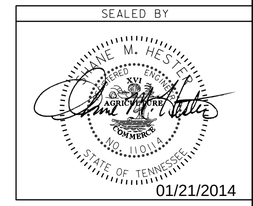

01/21/2014

PHASE 1

STATE OF TENNESSEE
DEPARTMENT OF TRANSPORTATION

TRAFFIC CONTROL PLAN I-65: S.B. OFF-RAMP

SCALE: 1"= 50'

6-JAN-2014 11:37
C:\Projects\Williamson\I65NBandSBOffRamps@SR253\I65NBandSBOffRamps\WWI65_0009G.sht