TYPE	YEAR	PROJECT NO.	SHEET NO.
CONST.	2014	HSIP-I-65-2(97)	9F

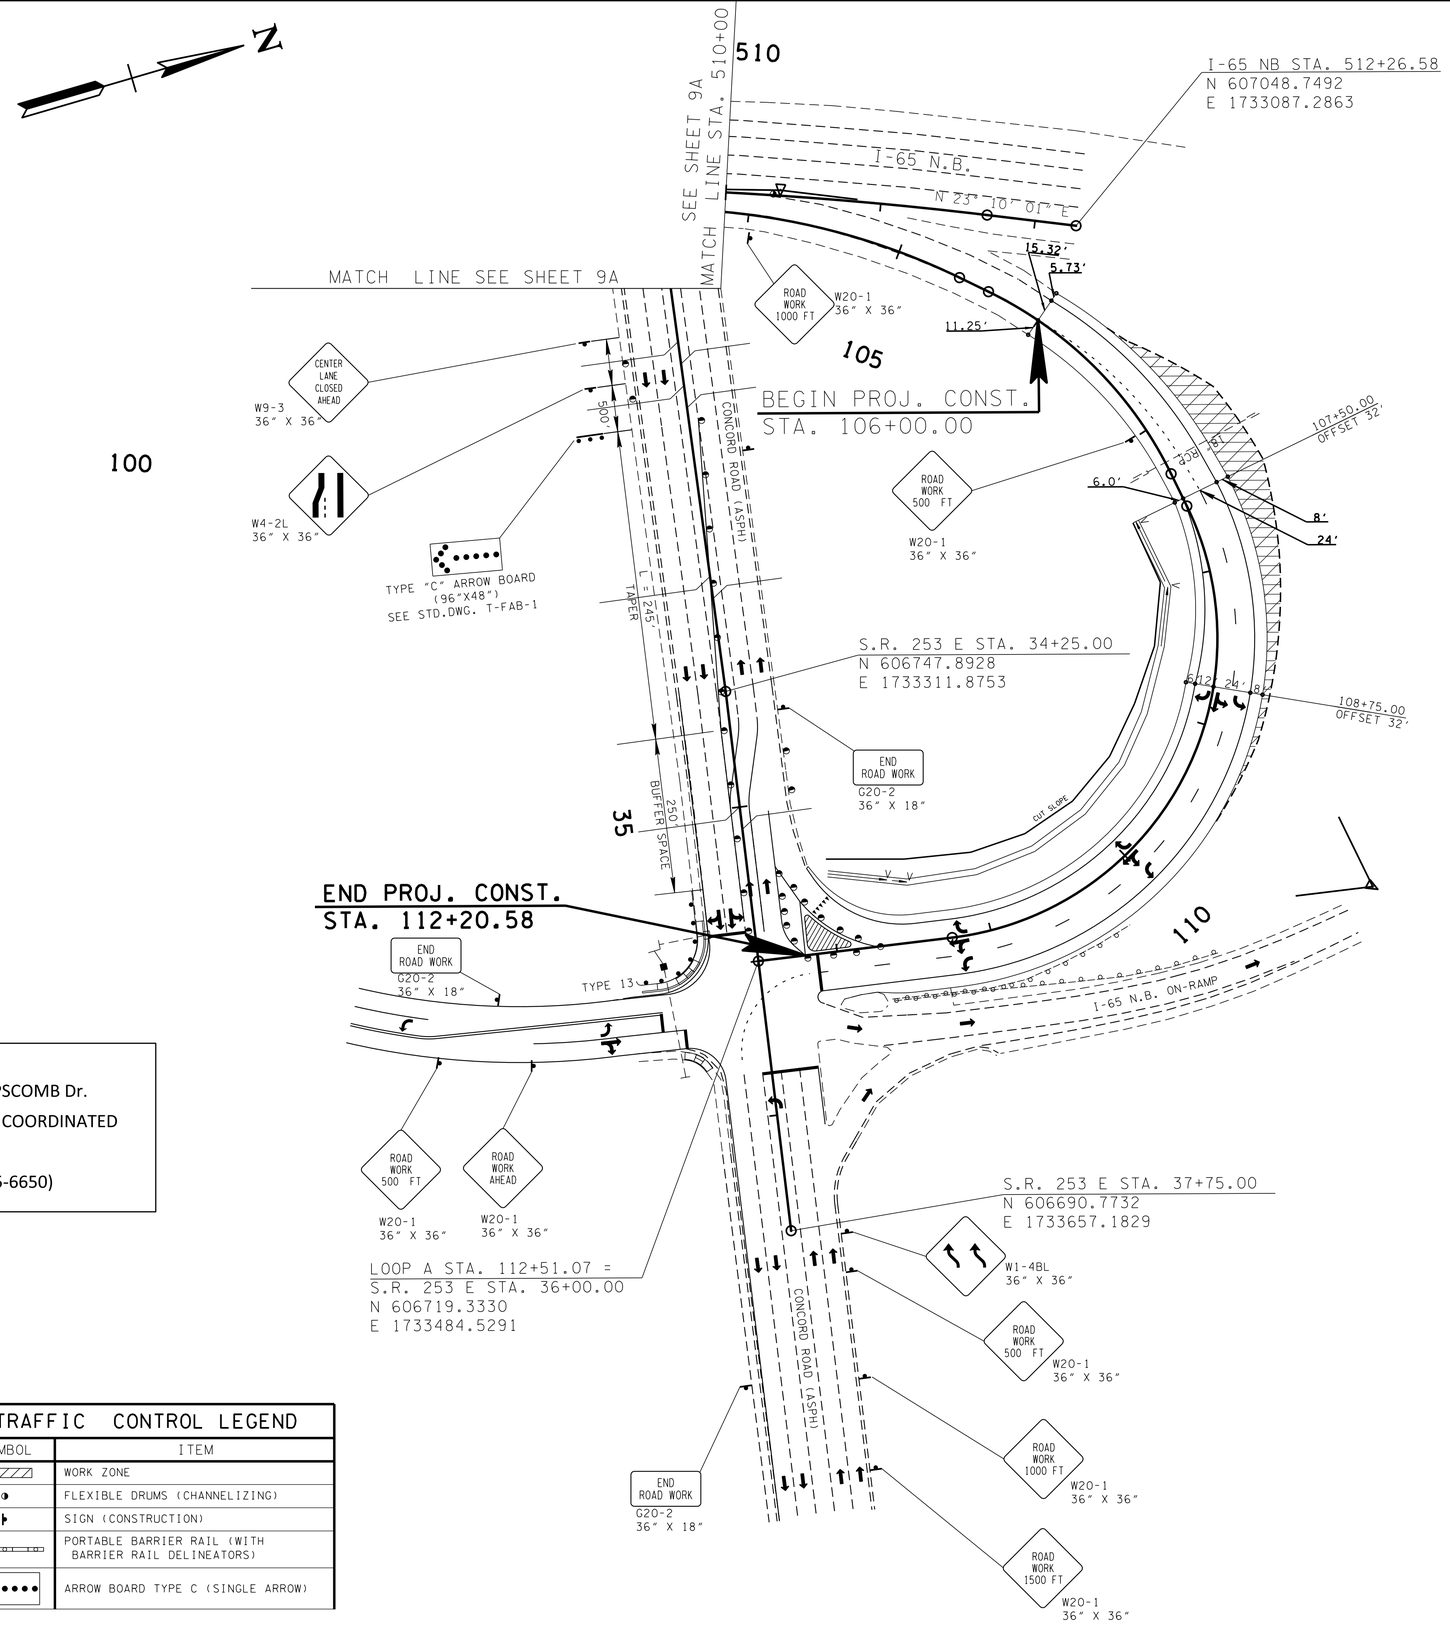

SPECIAL NOTE:

ALL WORK TO BE PERFORMED AT THE LIPSCOMB Dr. INTERSECTION WILL BE SCHEDULED AND COORDINATED THROUGH THE CITY OF BRENTWOOD.
(CONTACT: ROBERT ALLEN PONE 615-945-6650)

TRAFFIC CONTROL LEGEND	
SYMBOL	ITEM
	WORK ZONE
	FLEXIBLE DRUMS (CHANNELIZING)
	SIGN (CONSTRUCTION)
	PORTABLE BARRIER RAIL (WITH BARRIER RAIL DELINEATORS)
	ARROW BOARD TYPE C (SINGLE ARROW)

SCARIFY AREA

SEALED BY

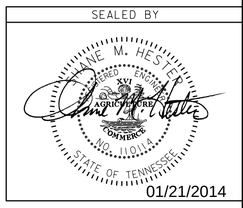

01/21/2014

PHASE 4

STATE OF TENNESSEE
DEPARTMENT OF TRANSPORTATION

TRAFFIC CONTROL PLAN I-65: N.B. OFF-RAMP

SCALE: 1"= 50'

6-JAN-2014 11:37
C:\Projects\Williamson\I65NBandSBOffRamps@SR253\I65NBandSBOffRamps\WMI65_0009F.sht