TYPE	YEAR	PROJECT NO.	SHEET NO.
R.O.W.	2013	HSIP-I-65-2(97)	5C
CONST.	2014	HSIP-I-65-2(97)	5C

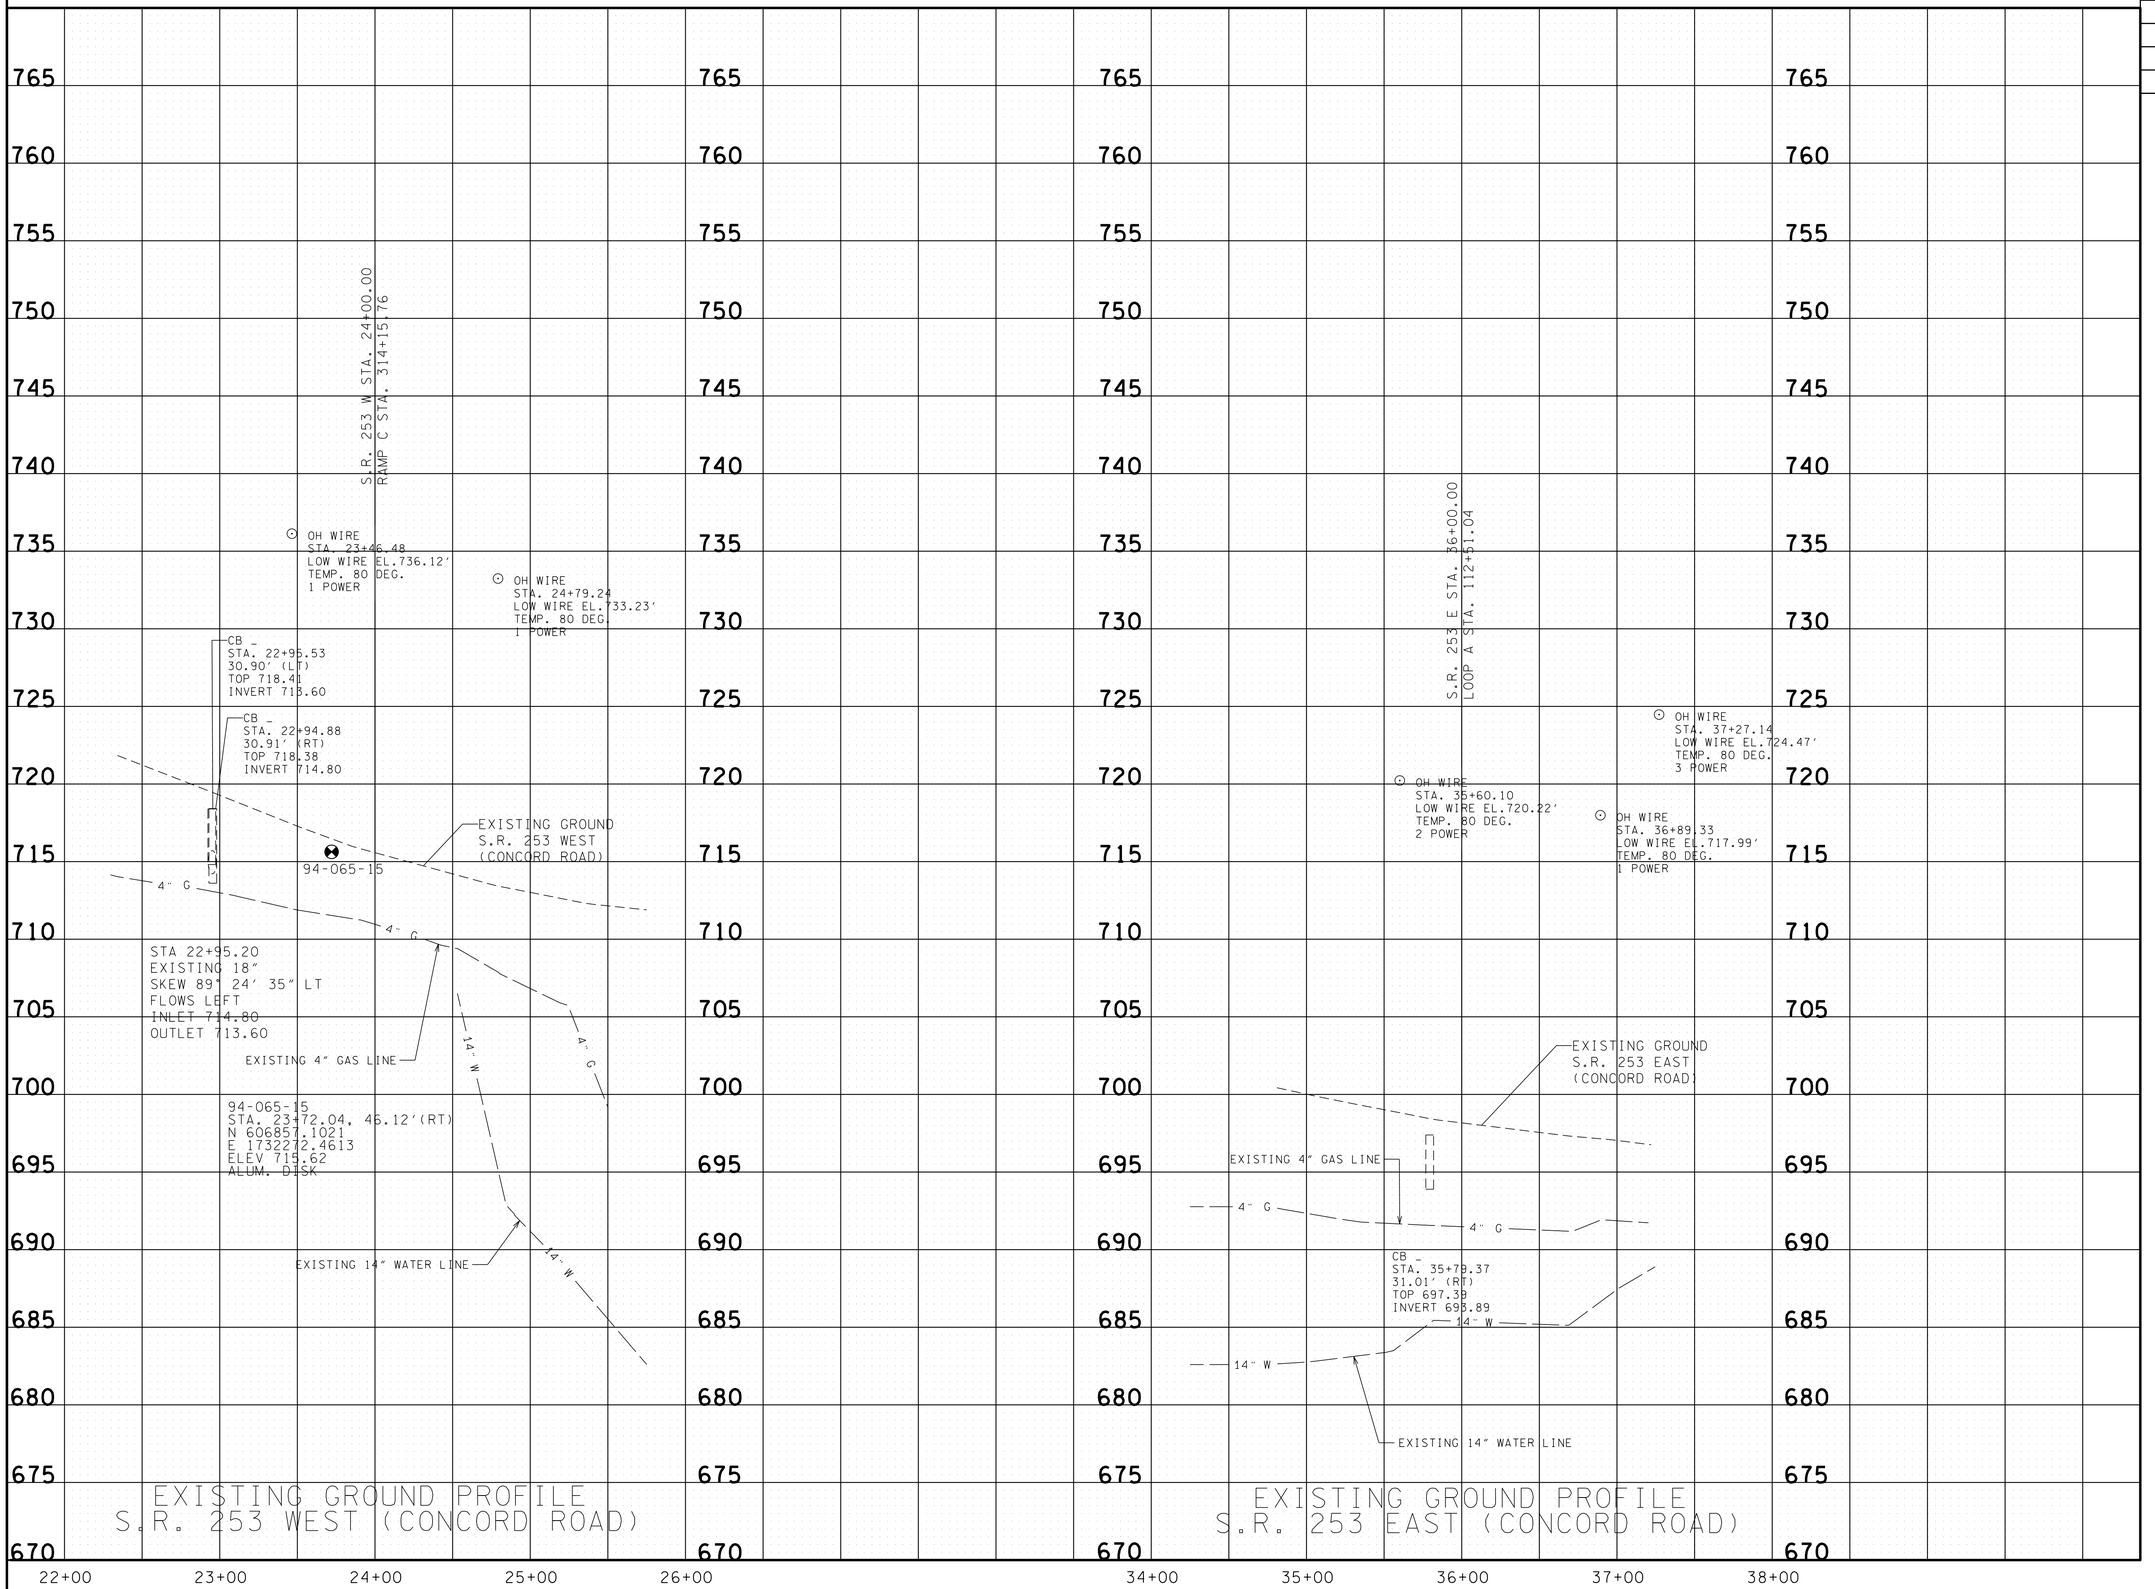

SEALED BY

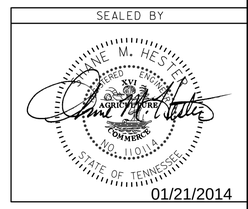

01/21/2014

STATE OF TENNESSEE
DEPARTMENT OF TRANSPORTATION

EXISTING GROUND PROFILE S.R. 253 EAST AND WEST

SCALE: 1"= 50' HORIZ.
1"= 5' VERT.

6-JAN-2014 11:34
C:\Projects\Williamson\165NBandSBOffRamps@SR253\165NBandSBOffRamps\WMI65_0005C.sht