TYPE	YEAR	PROJECT NO.	SHEET NO.
CONST.	2014	19010-4164-04	2J

TENNESSEE D.O.T.
DESIGN DIVISION

FILE NO.

REQUIRED LOCATION REQUEST INFORMATION

NAME OF CALLER
TELEPHONE NUMBER
BEST TIME TO CALL
COUNTY
TOWN
STREET ADDRESS
START DATE START TIME
TYPE OF WOORK
BLASTING ?
WORK BEING DONE BY
WORK BEING DONE FOR

CALL THREE WORKING DAYS BEFORE YOU DIG
1-800-351-1111
IN NASHVILLE : 366-1987

TENNESSEE 1 CALL SYSTEM INCORPORATED

UTILITY CONTACTS

AMERICAN FIBER SYSTEMS 108 BARRA LN LASCASSAS, TN 37085 MARK STACEY 615-426-7592	BELLSOUTH 333 COMMERCE ST NASHVILLE, TN 37201 SARAH GUNDZIK 615-214-6275	COLONIAL PIPELINE 1455 NORTH 51ST AVE NASHVILLE, TN 37209 GENE ALDRIDGE 615-495-3474
COMCAST 660 MAINSTREAM DR NASHVILLE, TN 37228 STEVEN LENCSE 615-244-7462	LEVEL 3 COMMUNICATIONS 2990 SIDCO DR NASHVILLE, TN 37204 JEFFREY CANNON 615-419-6617	MCI 2400 NORTH GLENNVILLE RICHARDSON, TX 75082 800-624-9675
METRO PUBLIC WORKS 720 S 5TH ST NASHVILLE, TN 37206 MIKE DAVIS 615-862-7225	METRO WATER AND SEWER 1600 2ND AVE NORTH NASHVILLE, TN 37208 MARY JACKSON 615-862-7225	NASHVILLE ELECTRIC SERVICE 1214 CHURCH ST NASHVILLE, TN 37246 DARRELL MANGRUM 615-747-3532
PIEDMONT NATURAL GAS 665 MAINSTREAM DR NASHVILLE, TN 37228 DONNIE WHITTAKER 615-734-1739	TW TELECOM 335 MAINSTREAM DR NASHVILLE, TN 37228 REDDIC SMITH 615-627-3791	XO COMMUNICATIONS 105 MOLLOY ST, SUITE 300 NASHVILLE, TN 37201 DOUG MORGAN 615-777-7727

LINE STYLES

CABLE LINE	C	PROPERTY LINE	PL
CENTER LINE	℄	SANITARY SEWER	X" SA
CONCRETE AREA		STORM WATER	X" ST
EDGE OF WOODS LINE		UNDERGROUND FIBER OPTIC CABLE	F(UG)
EASEMENT LINE		UNDERGROUND POWER LINE	P(UG)
FENCE LINE	X X X	UNDERGROUND POWER AND TELEPHONE LINE	UG P T
GAS LINE	X" G	UNDERGROUND TELEPHONE LINE	T(UG)
OVERHEAD POWER LINE	P	WATER LINE	X" W
OVERHEAD TELEPHONE LINE	T		
OVERHEAD POWER AND TELEPHONE LINE	P T		

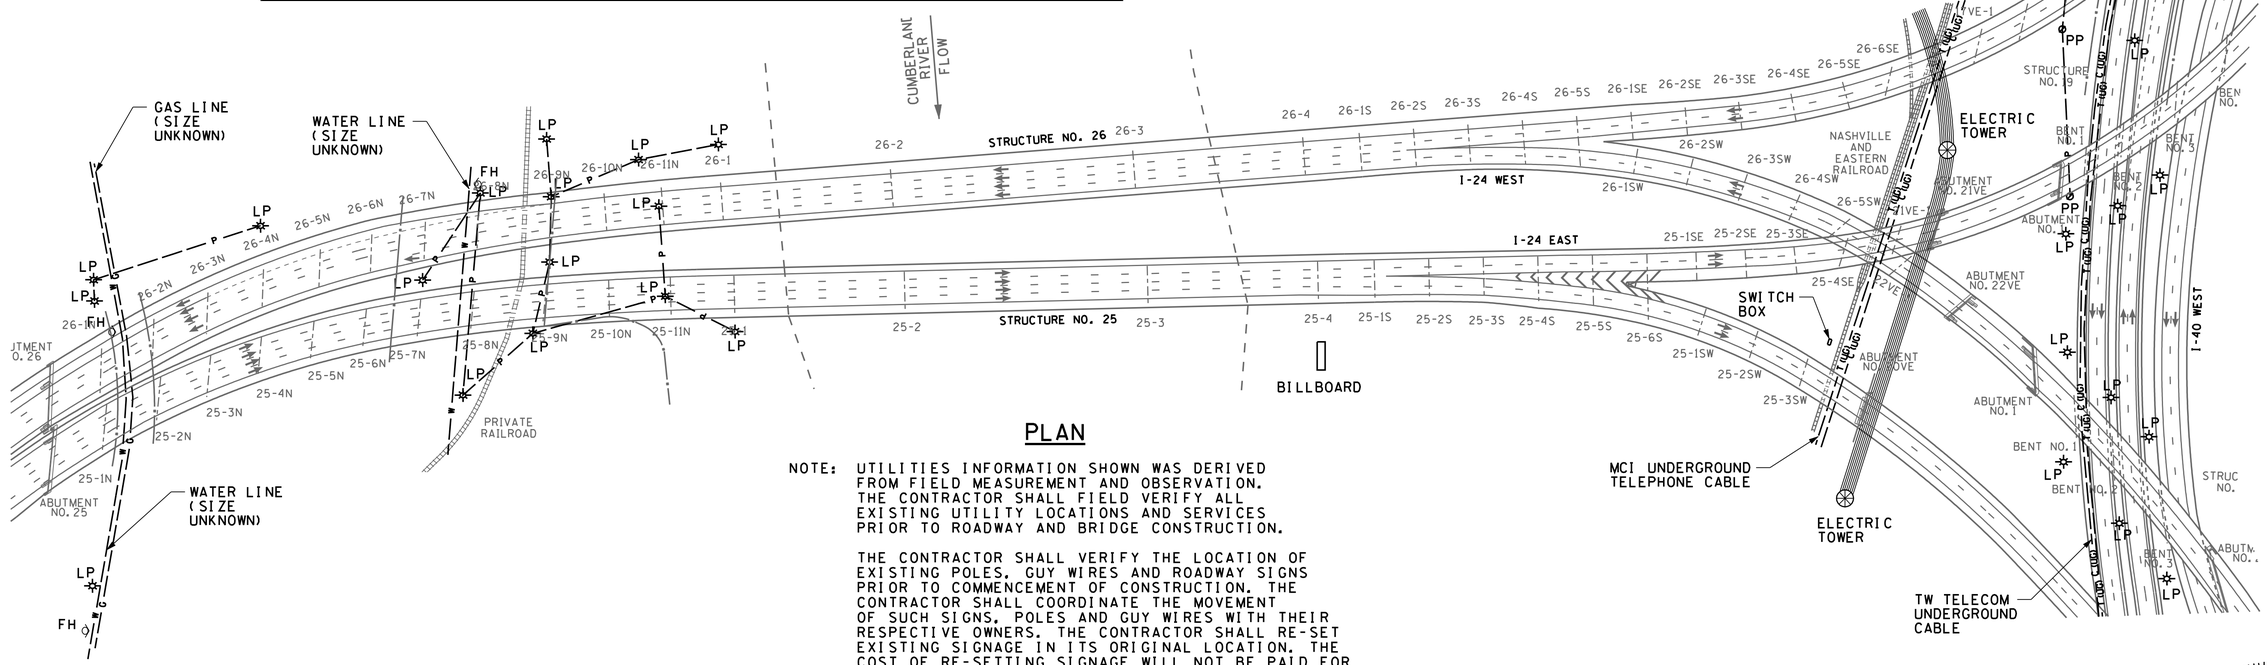

PLAN

NOTE: UTILITIES INFORMATION SHOWN WAS DERIVED FROM FIELD MEASUREMENT AND OBSERVATION. THE CONTRACTOR SHALL FIELD VERIFY ALL EXISTING UTILITY LOCATIONS AND SERVICES PRIOR TO ROADWAY AND BRIDGE CONSTRUCTION.

THE CONTRACTOR SHALL VERIFY THE LOCATION OF EXISTING POLES, GUY WIRES AND ROADWAY SIGNS PRIOR TO COMMENCEMENT OF CONSTRUCTION. THE CONTRACTOR SHALL COORDINATE THE MOVEMENT OF SUCH SIGNS, POLES AND GUY WIRES WITH THEIR RESPECTIVE OWNERS. THE CONTRACTOR SHALL RE-SET EXISTING SIGNAGE IN ITS ORIGINAL LOCATION. THE COST OF RE-SETTING SIGNAGE WILL NOT BE PAID FOR DIRECTLY BUT WILL BE INCLUDED IN OTHER ITEMS OF CONSTRUCTION.•

LEGEND

MAPPING SYMBOLS AND CODES

AC AIR CONDITION (AC)	FLAG POLE (FP)	MAN HOLE (MH)	SPRINKLER HEAD/VALVE (SPH,SPV)
CATCH BASIN (CB)	GAS METER (GM)	MONUMENT CONCRETE OLD (MON(O))	SANITARY MAN HOLE (SSMH)
CATCH BASIN DOUBLE (DCB)	GUY POLE (GP)	MONUMENT CONCRETE NEW (MON(N))	SIGN (SN)
CATCH BASIN TRIPLE (TCB)	GAS VALVE (GV)	P.K. NAIL OLD (PK(O))	STEAM MAN HOLE (STMH)
ELECTRIC JUNCTION BOX (EJB)	GUY WIRE (GW)	P.K. NAIL NEW (PK(N))	STORM WATER MAN HOLE (SWMH)
ELECTRIC METER (EM)	IRON PIN NEW (IR(N))	LIGHT POLE WITH POWER (PP)	TELEPHONE POLE (T)
ELECTRIC TRANSFORMER (ETF)	IRON PIN OLD (IR(O))	LIGHT POLE WITH TELEPHONE (T)	TREE
FINISHED FLOOR ELEVATION (F.F.E.)	IRON PIPE OLD (IP(O))	POWER MAN HOLE (PMH)	WATER METER (WM)
FIRE HYDRANT (FH)	IRON SPIKE OLD (IS(O))	POWER POLE (P)	WATER VALVE (WV)
FLOOD LIGHT (FLT)	LIGHT STANDARD METAL/WOOD (LS/LP)	POWER AND TELEPHONE POLE (P/T)	
	MAIL BOX (MB)	RIGHT-OF-WAY MONUMENT (RWM)	

N

0 100 200 400
SCALE
(FT)

JAMES R. GILLESPIE JR.
REGISTERED ENGINEER
AGRICULTURE
No. 102650
STATE OF TENNESSEE
03/11/2014

STATE OF TENNESSEE
DEPARTMENT OF TRANSPORTATION

BRIDGE NO. 19-I24-15.42LT
BRIDGE NO. 19-I24-15.42RT
INTERSTATE 24 OVER
CUMBERLAND RIVER
DAVIDSON COUNTY
2014

UTILITIES