Index Of Sheets

SEE SHEET IA

STATE OF TENNESSEE
DEPARTMENT OF TRANSPORTATION
BUREAU OF ENGINEERING

DAVIDSON COUNTY

INTERSTATE 24 OVER CUMBERLAND RIVER
BRIDGE NO. 19-I24-15.42LT

INTERSTATE 24 OVER CUMBERLAND RIVER
BRIDGE NO. 19-I24-15.42RT

TENN.	YEAR	SHEET NO.
	2014	1
FED. AID PROJ. NO.		
STATE PROJ. NO.	19010-4164-04	

REV:

PROJECT NO. 19010-4164-04

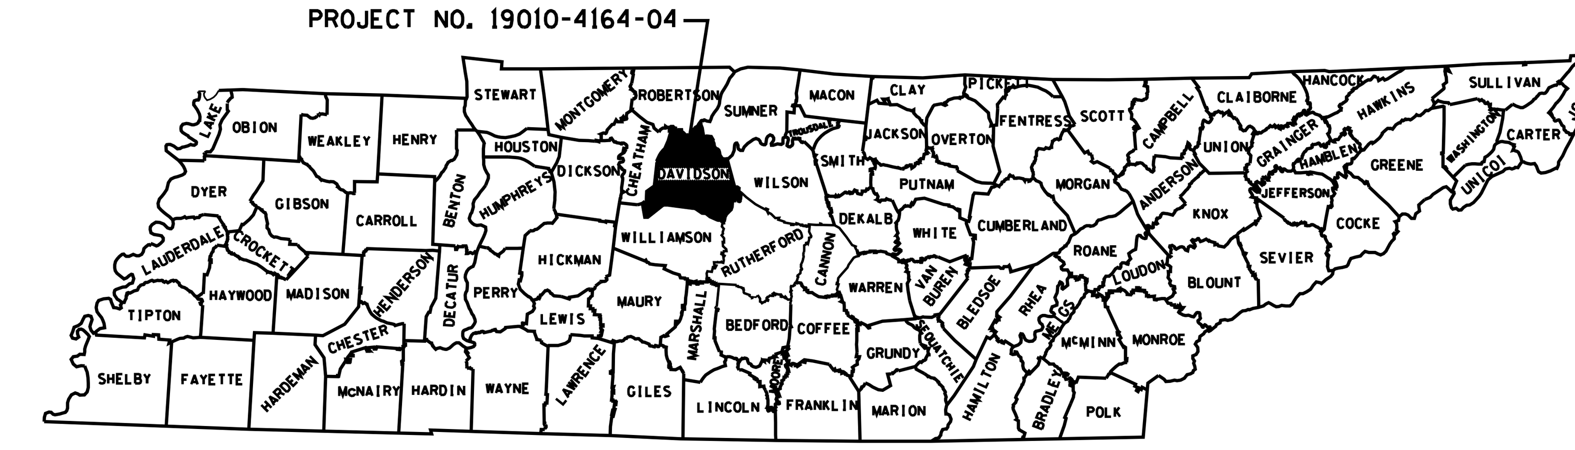

TRAFFIC DATA (BR.NO.19-I24-15.42LT)	
ADT (2014)	74,310
ADT (2034)	89,170
DHV (2034)	7,134
D	60 - 40
T (ADT)	17 %
T (DHV)	11 %
V	55 MPH

ROADWAY LENGTH 0.0000 MILES
BRIDGE LENGTH 0.2178 MILES
PROJECT LENGTH 0.2178 MILES

TRAFFIC DATA (BR.NO.19-I24-15.42RT)	
ADT (2014)	68,020
ADT (2034)	81,620
DHV (2034)	6,530
D	60 - 40
T (ADT)	17 %
T (DHV)	11 %
V	55 MPH

ROADWAY LENGTH 0.0000 MILES
BRIDGE LENGTH 0.2178 MILES
PROJECT LENGTH 0.2178 MILES

BRIDGE REPAIR

N

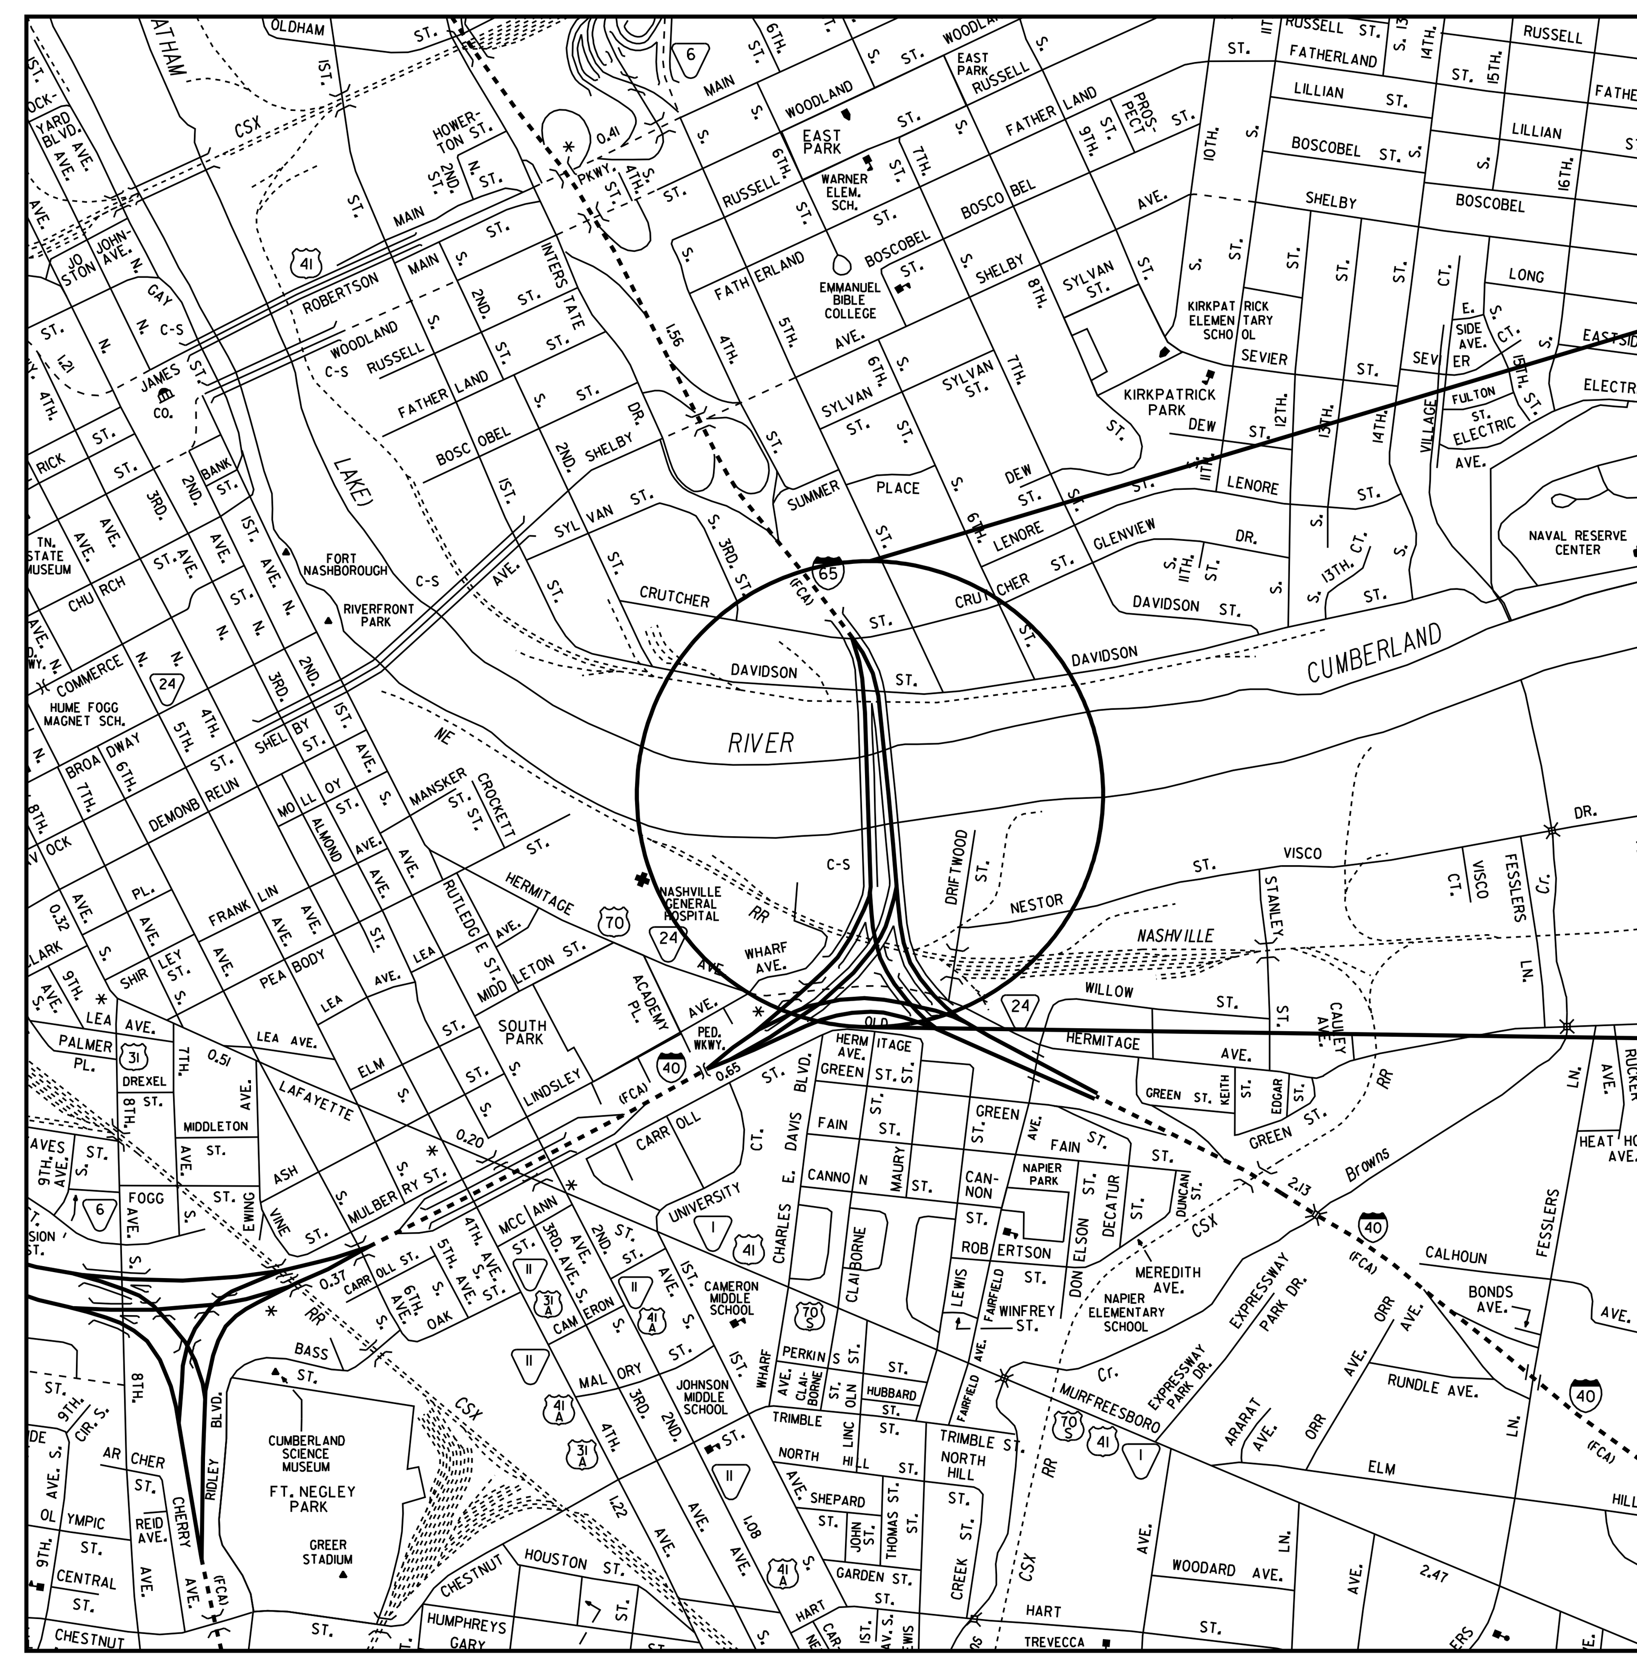

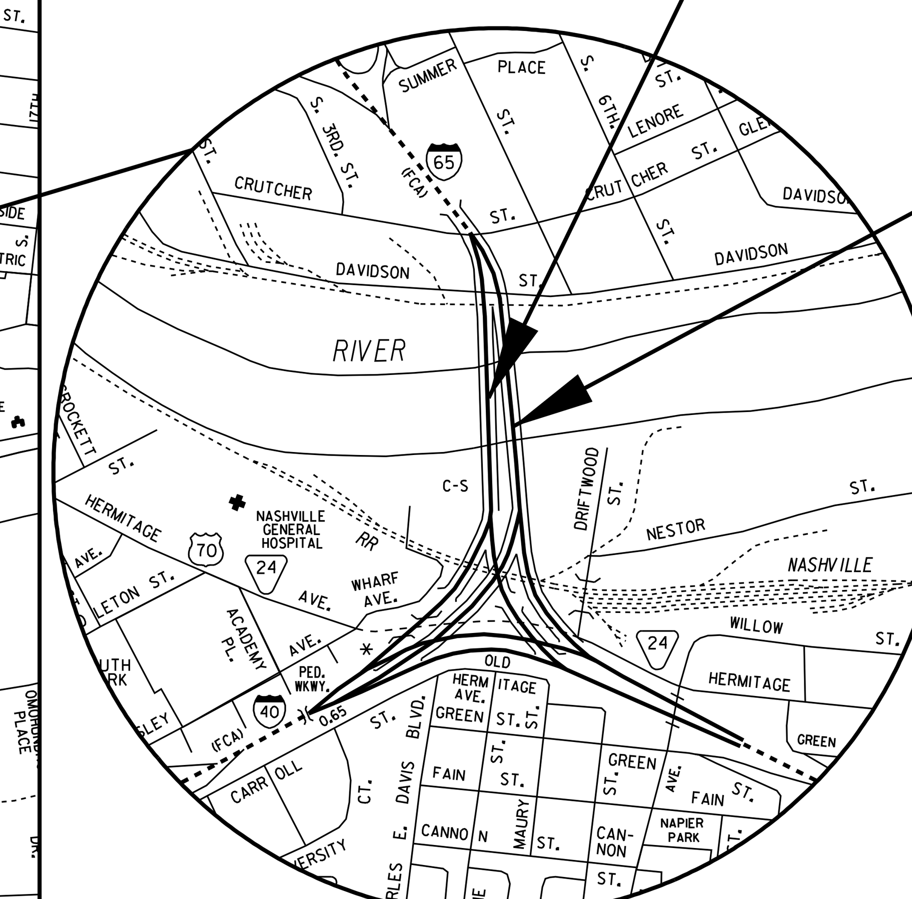

BRIDGE NO. 19-I24-15.42RT
OVER
CUMBERLAND RIVER

BRIDGE NO. 19-I24-15.42LT
OVER
CUMBERLAND RIVER

SCALE: 1"= 5,280'

SEALED BY

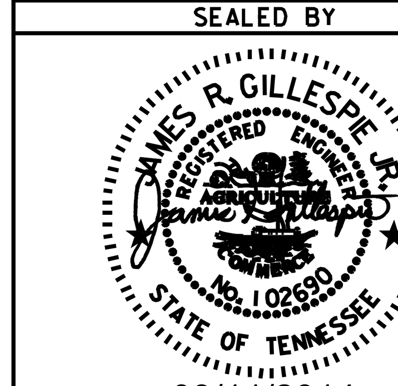

03/11/2014

APPROVED: ______________
PAUL D. DEGGES, CHIEF ENGINEER

DATE: ______________

APPROVED: ______________
JOHN SCHROER, COMMISSIONER

SPECIAL NOTES

PROPOSALS MAY BE REJECTED BY THE COMMISSIONER IF ANY OF THE UNIT PRICES CONTAINED THEREIN ARE OBVIOUSLY UNBALANCED, EITHER EXCESSIVE OR BELOW THE REASONABLE COST ANALYSIS VALUE.

THIS PROJECT TO BE CONSTRUCTED UNDER THE STANDARD SPECIFICATIONS OF THE TENNESSEE DEPARTMENT OF TRANSPORTATION DATED MARCH 1, 2006 AND ADDITIONAL SPECIFICATIONS AND SPECIAL PROVISIONS CONTAINED IN THE PLANS AND IN THE PROPOSAL CONTRACT.

TDOT C.E. MANAGER 1 OR
TDOT DESIGN MANAGER 1 BRIAN EGLI

TDOT PROJECT MANAGER TERRY MACKIE

DESIGNED BY JAMES + ASSOCIATES, INC.

DESIGNER DAVID THOMPSON, P.E. CHECKED BY JAMIE GILLESPIE, P.E.

P.E. NO. 19010-4164-04

PIN NO. 119964.00

U.S. DEPARTMENT OF TRANSPORTATION
FEDERAL HIGHWAY ADMINISTRATION

APPROVED:

DIVISION ADMINISTRATOR | DATE

$$$$SYTIME$$$$$
$$$$DGNSPEC$$$$$