TYPE	YEAR	PROJECT NO.	SHEET NO.
CONST.	2014	19010-4164-04	2G

TENNESSEE D.O.T.
DESIGN DIVISION
FILE NO.

TRAFFIC CONTROL LEGEND

- FLEXIBLE DRUMS (CHANNELIZING)
- SIGN (CONSTRUCTION)
- WORK ZONE
- ARROW BOARD

NOTE: COORDINATE WITH T.D.O.T. CONSTRUCTION DIVISION FOR LOCATION AND MESSAGE FOR CHANGEABLE MESSAGE SIGN.

N

0 200 400 800
SCALE (FT)

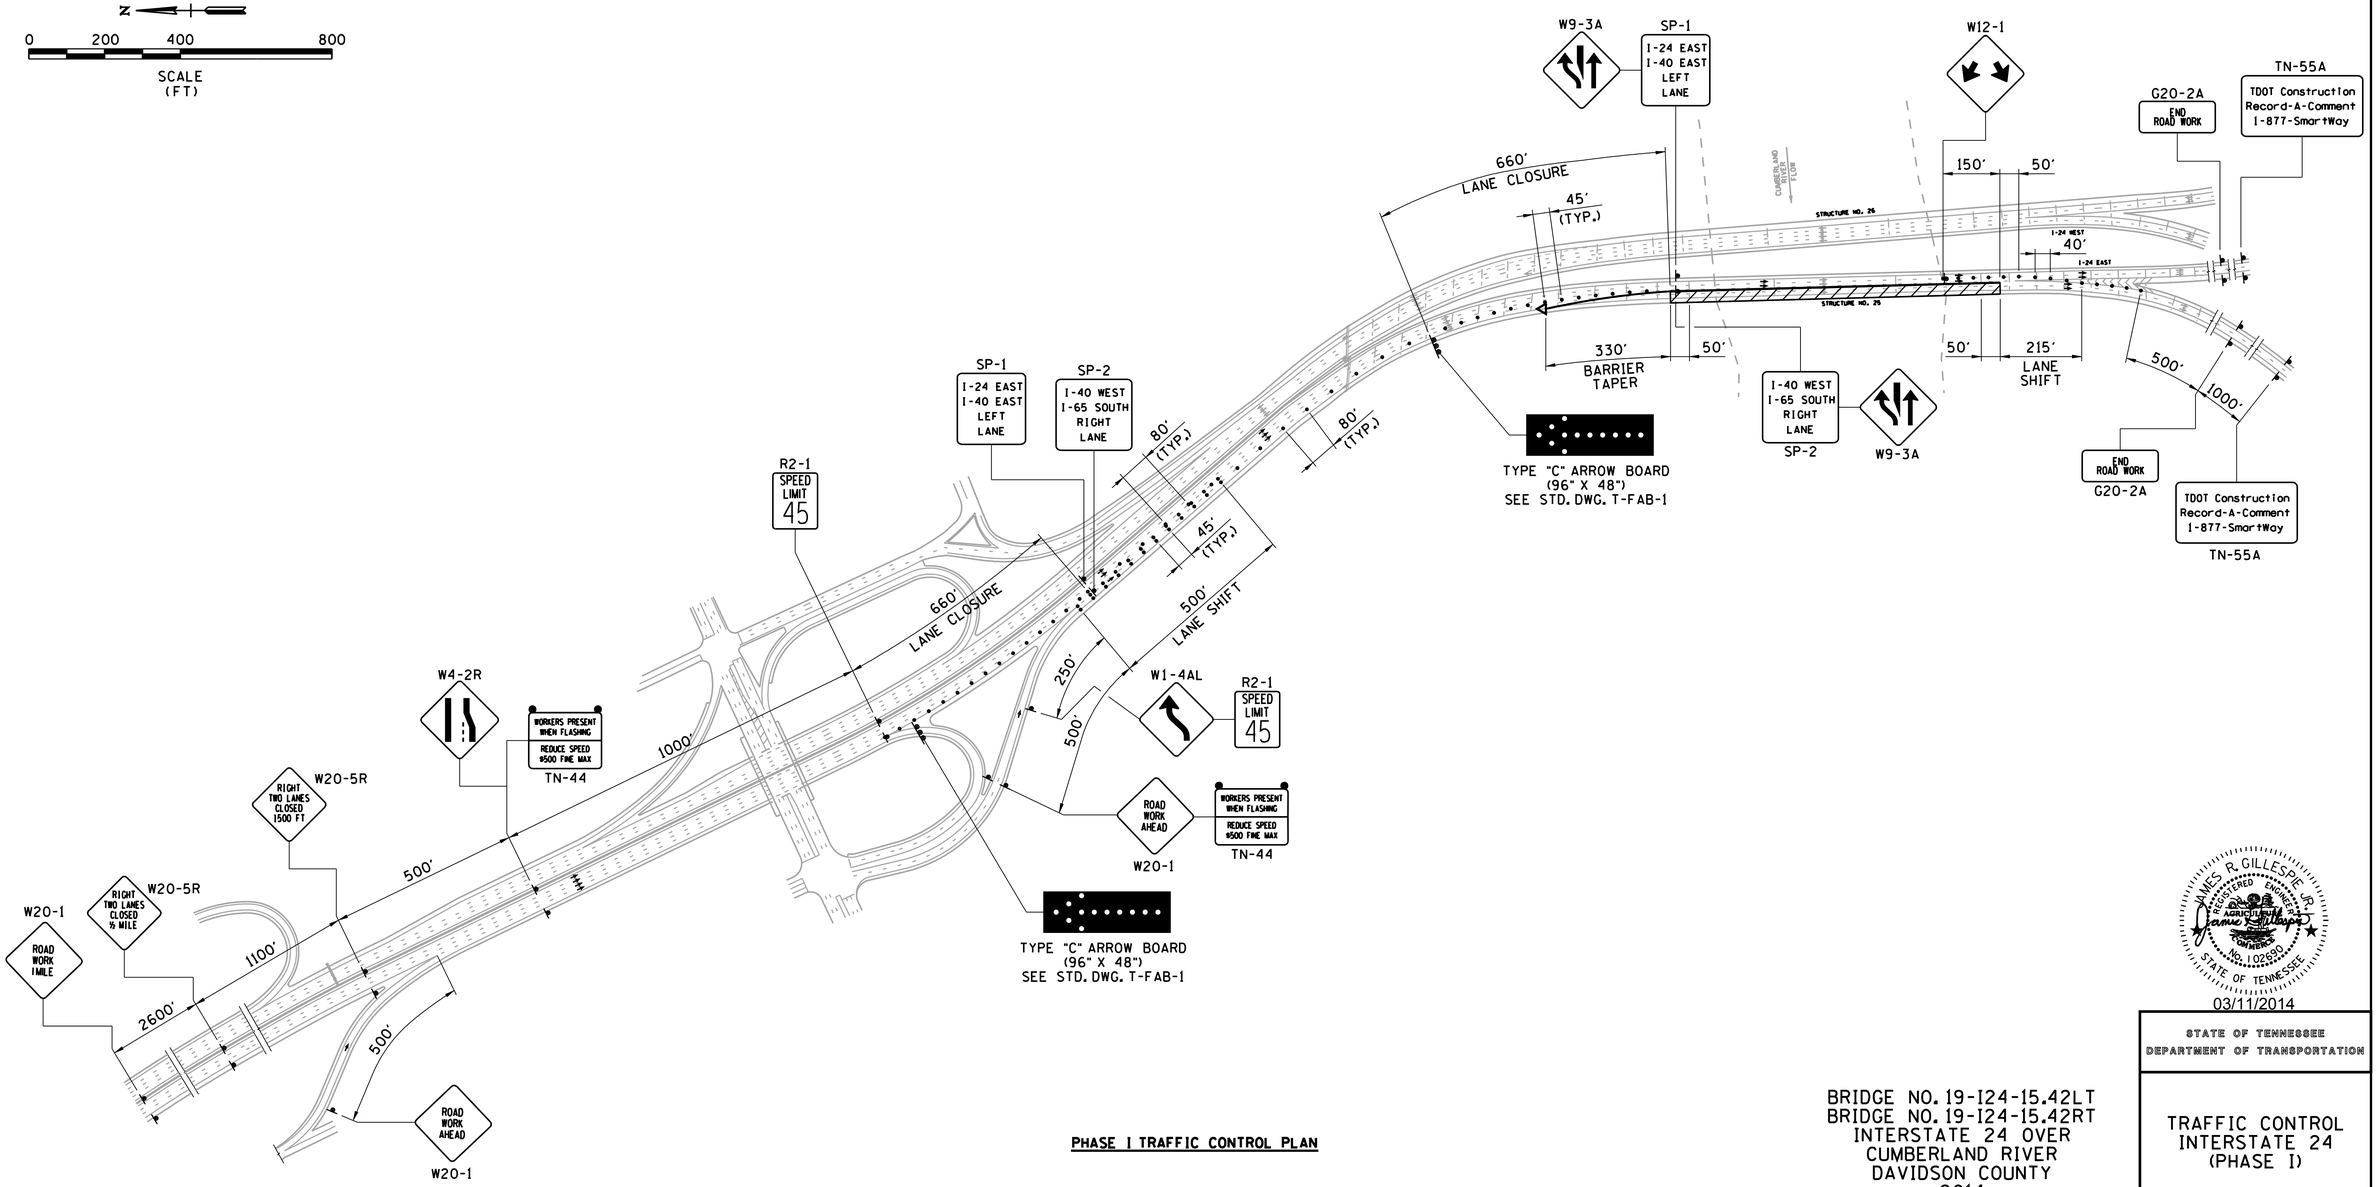

PHASE I TRAFFIC CONTROL PLAN

JAMES R. GILLESPIE JR.
REGISTERED ENGINEER
AGRICULTURAL
CONSERVATION
No. 102930
STATE OF TENNESSEE
03/11/2014

STATE OF TENNESSEE
DEPARTMENT OF TRANSPORTATION

BRIDGE NO. 19-I24-15.42LT
BRIDGE NO. 19-I24-15.42RT
INTERSTATE 24 OVER
CUMBERLAND RIVER
DAVIDSON COUNTY
2014

TRAFFIC CONTROL
INTERSTATE 24
(PHASE I)