REV. 11-1-95: CHANGED TO METRIC.

REV. 5-27-96: MODIFIED GENERAL NOTE Ⓑ.

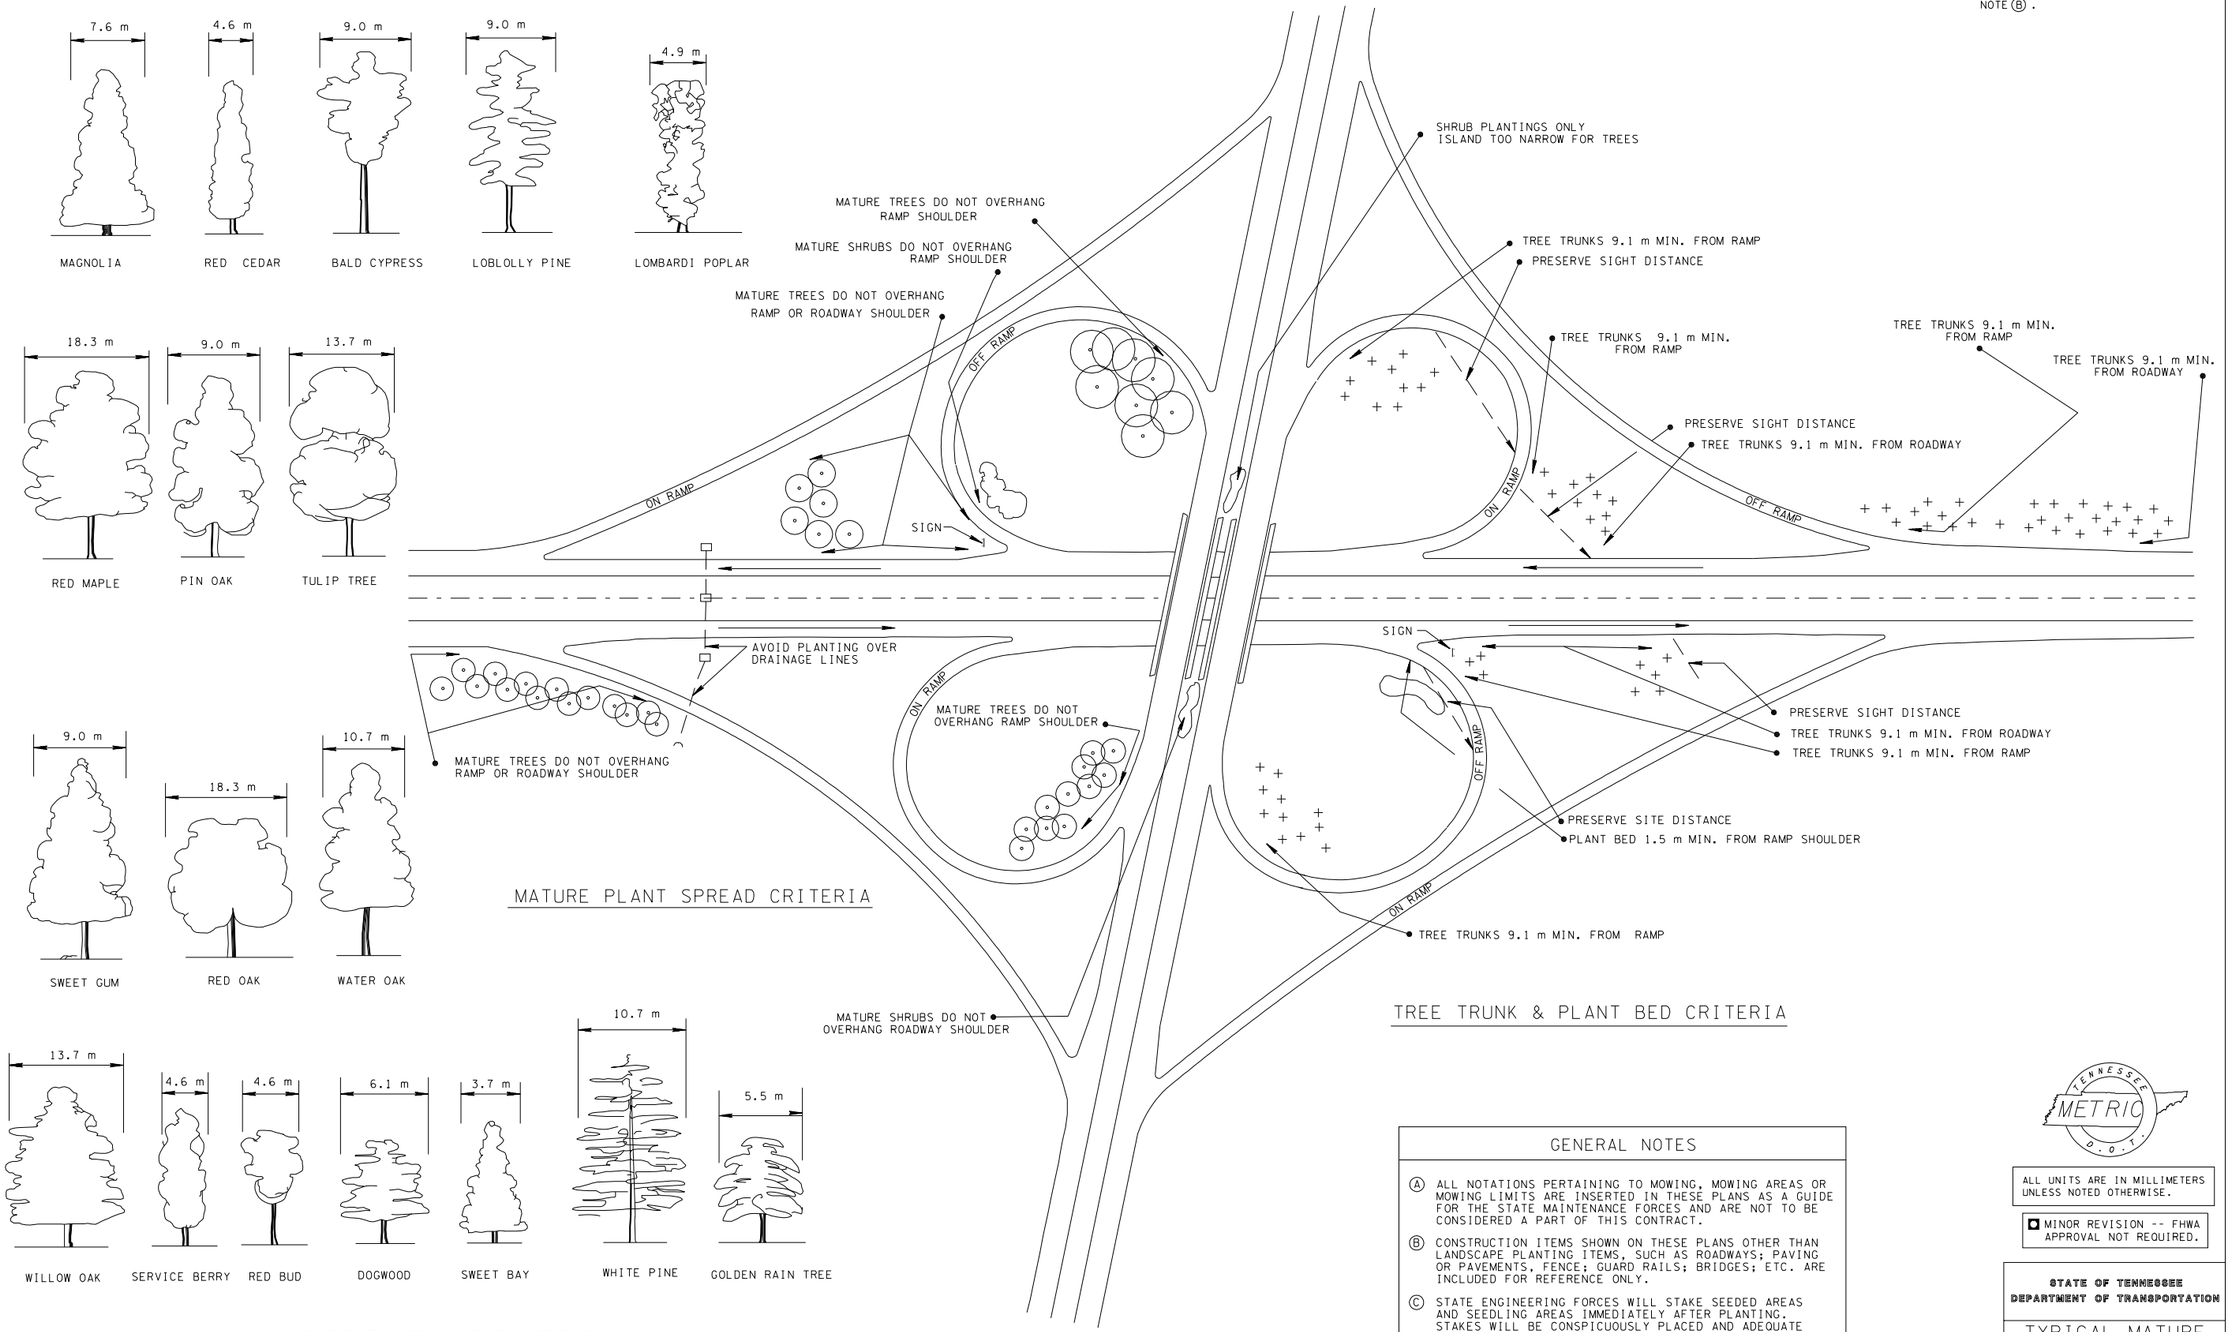

AUTHORITY - G.A. PETRIDE - "GUIDE TO TREES & SHRUBS;
D. WYMAN -"TREES FOR AMERICAN GARDENS.

GENERAL NOTES

Ⓐ ALL NOTATIONS PERTAINING TO MOWING, MOWING AREAS OR MOWING LIMITS ARE INSERTED IN THESE PLANS AS A GUIDE FOR THE STATE MAINTENANCE FORCES AND ARE NOT TO BE CONSIDERED A PART OF THIS CONTRACT.

Ⓑ CONSTRUCTION ITEMS SHOWN ON THESE PLANS OTHER THAN LANDSCAPE PLANTING ITEMS, SUCH AS ROADWAYS; PAVING OR PAVEMENTS, FENCE; GUARD RAILS; BRIDGES; ETC. ARE INCLUDED FOR REFERENCE ONLY.

Ⓒ STATE ENGINEERING FORCES WILL STAKE SEEDED AREAS AND SEEDLING AREAS IMMEDIATELY AFTER PLANTING. STAKES WILL BE CONSPICUOUSLY PLACED AND ADEQUATE IN NUMBER TO PROTECT THE PLANTS.

TENNESSEE METRIC D.O.T.

ALL UNITS ARE IN MILLIMETERS UNLESS NOTED OTHERWISE.

MINOR REVISION -- FHWA APPROVAL NOT REQUIRED.

NOT TO SCALE

STATE OF TENNESSEE
DEPARTMENT OF TRANSPORTATION

TYPICAL MATURE PLANT SPREAD AND CRITERIA FOR PROXIMITY TO ROADWAY

11-1-95 | ELM-P-11

3/20/2007 12:54:02 AM
$$$$DGNSPEC$$$$