REV. 12-18-99: IN NOTES FOR ABOVE LAYOUT BLOCK DELETED OLD NOTE NO. 2.

TRAFFIC CONTROL FOR SIGNAL ONLY PROJECTS WITH A 4 OR MORE LANE DIVIDED MAJOR ROUTE AND 2 OR 3 LANES MINOR ROUTE

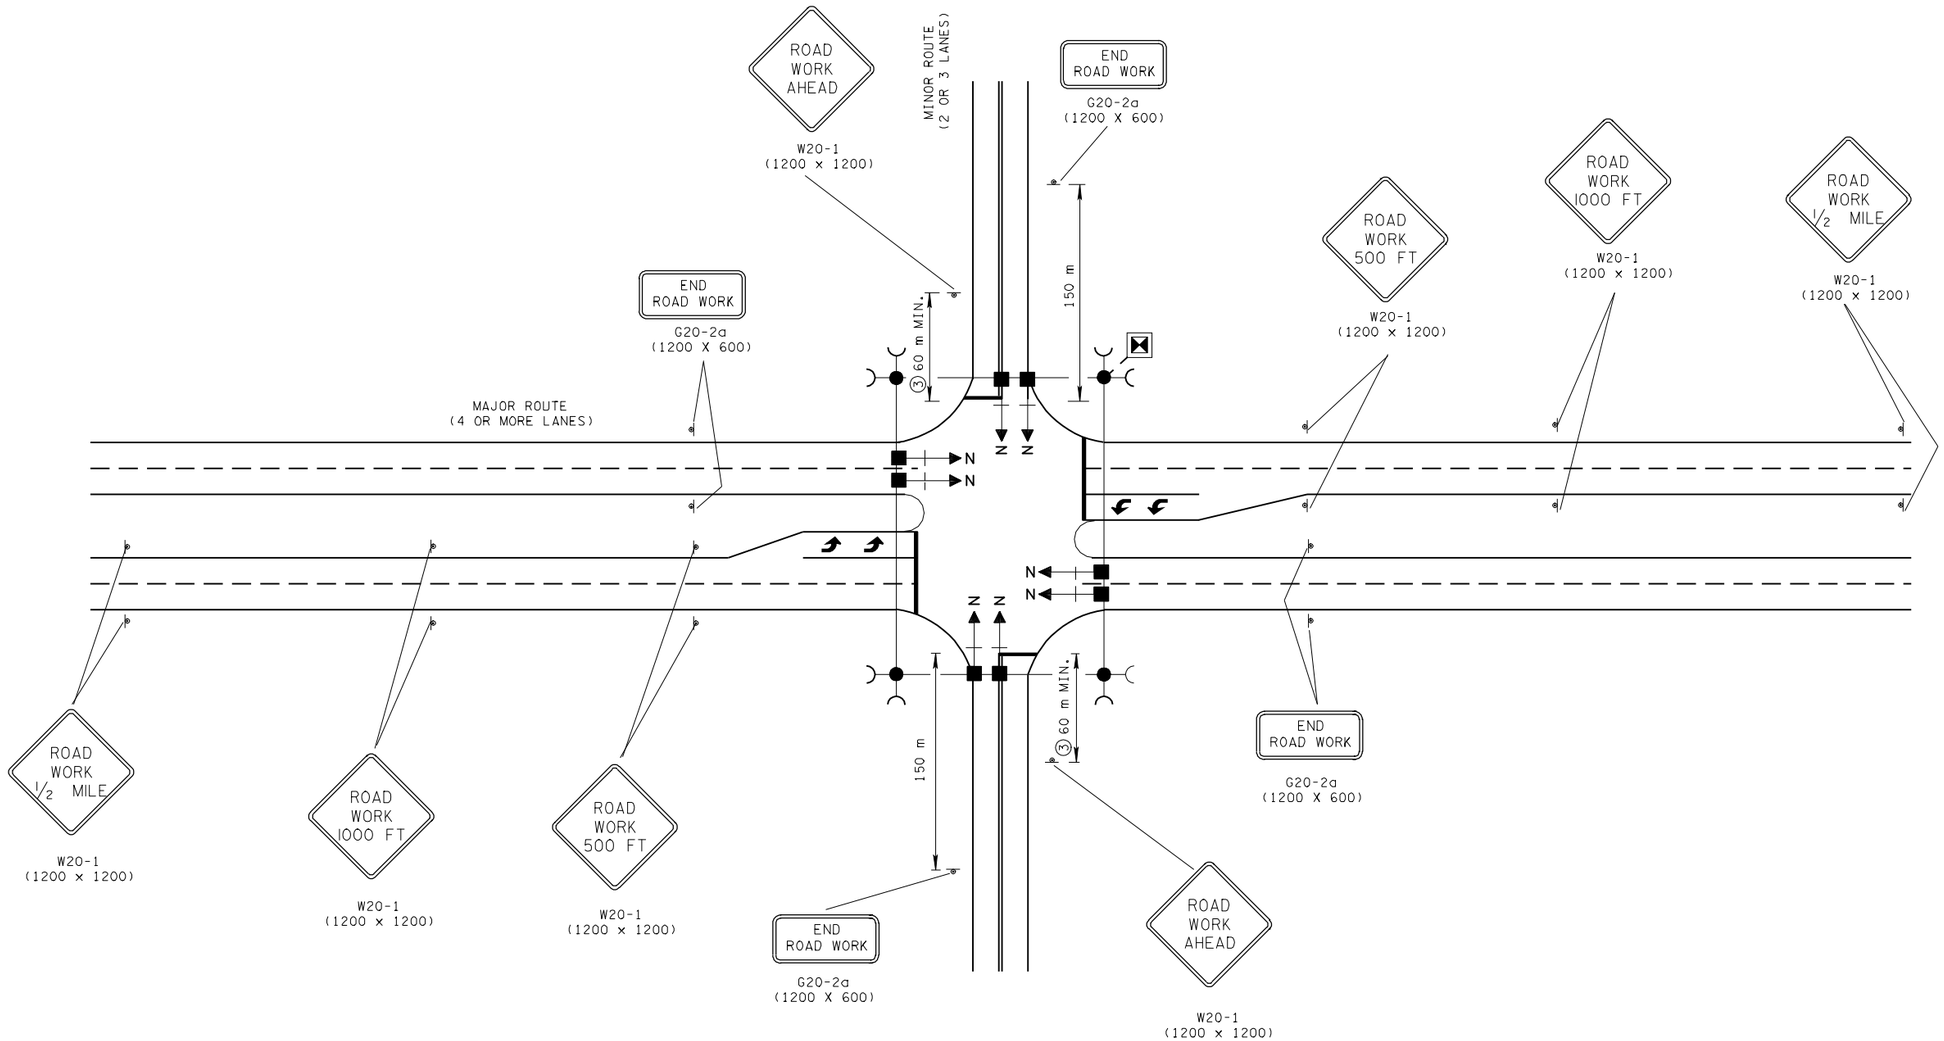

NOTES FOR ABOVE LAYOUT

1. ONE LEFT LANE CLOSED 1000 FT. SIGN (W20-5L), ONE RIGHT LANE CLOSED 1000 FT. SIGN (W20-5R), ONE "LEFT LANE MERGE" SYMBOL SIGN (W4-2L), ONE "RIGHT LANE MERGE" SYMBOL SIGNS (W4-2R), AND TWO "FLAGGER AHEAD" SYMBOL SIGNS (W20-7a) SHALL BE PROVIDED. THE SIZES OF THESE SIGNS SHALL BE 1200 X 1200. SEE STANDARD DRAWING NOS. TM-WZ-40 AND TM-WZ-41 FOR MORE DETAILS.
2. SEE TABLE VI-3 IN PART VI OF THE MUTCD (CURRENT EDITION).

LEGEND

- PAD MOUNTED CONTROLLER
- WOOD POLE FOR SIGNAL SUPPORT
- GUYING DEVICE ANGLE ANCHOR
- N — SIGNAL HEAD WITH NUMBER AND BACKPLATE

CONSTRUCTION SIGN QUANTITIES

(ITEM NO. 712M06)

"T" INTERSECTIONS	- 31.96 m^2
4 - LEGGED INTERSECTIONS	- 34.19 m^2

TENNESSEE METRIC D.O.T.

ALL UNITS ARE IN MILLIMETERS UNLESS NOTED OTHERWISE.

MINOR REVISION -- FHWA APPROVAL NOT REQUIRED.

STATE OF TENNESSEE
DEPARTMENT OF TRANSPORTATION

TRAFFIC CONTROL FOR SIGNALS ONLY PROJECTS ON 4 OR MORE LANE DIVIDED MAJOR ROUTES

10-26-98 | TM-WZ-53