TYPE	YEAR	PROJECT NO.	SHEET NO.
CONST.	2015	BH-I-40-4(86)	5A

REV. 02/12/15:
REVISED LENGTH OF MEDIAN BARRIER WALL AT OVERHEAD SIGN LOCATION.

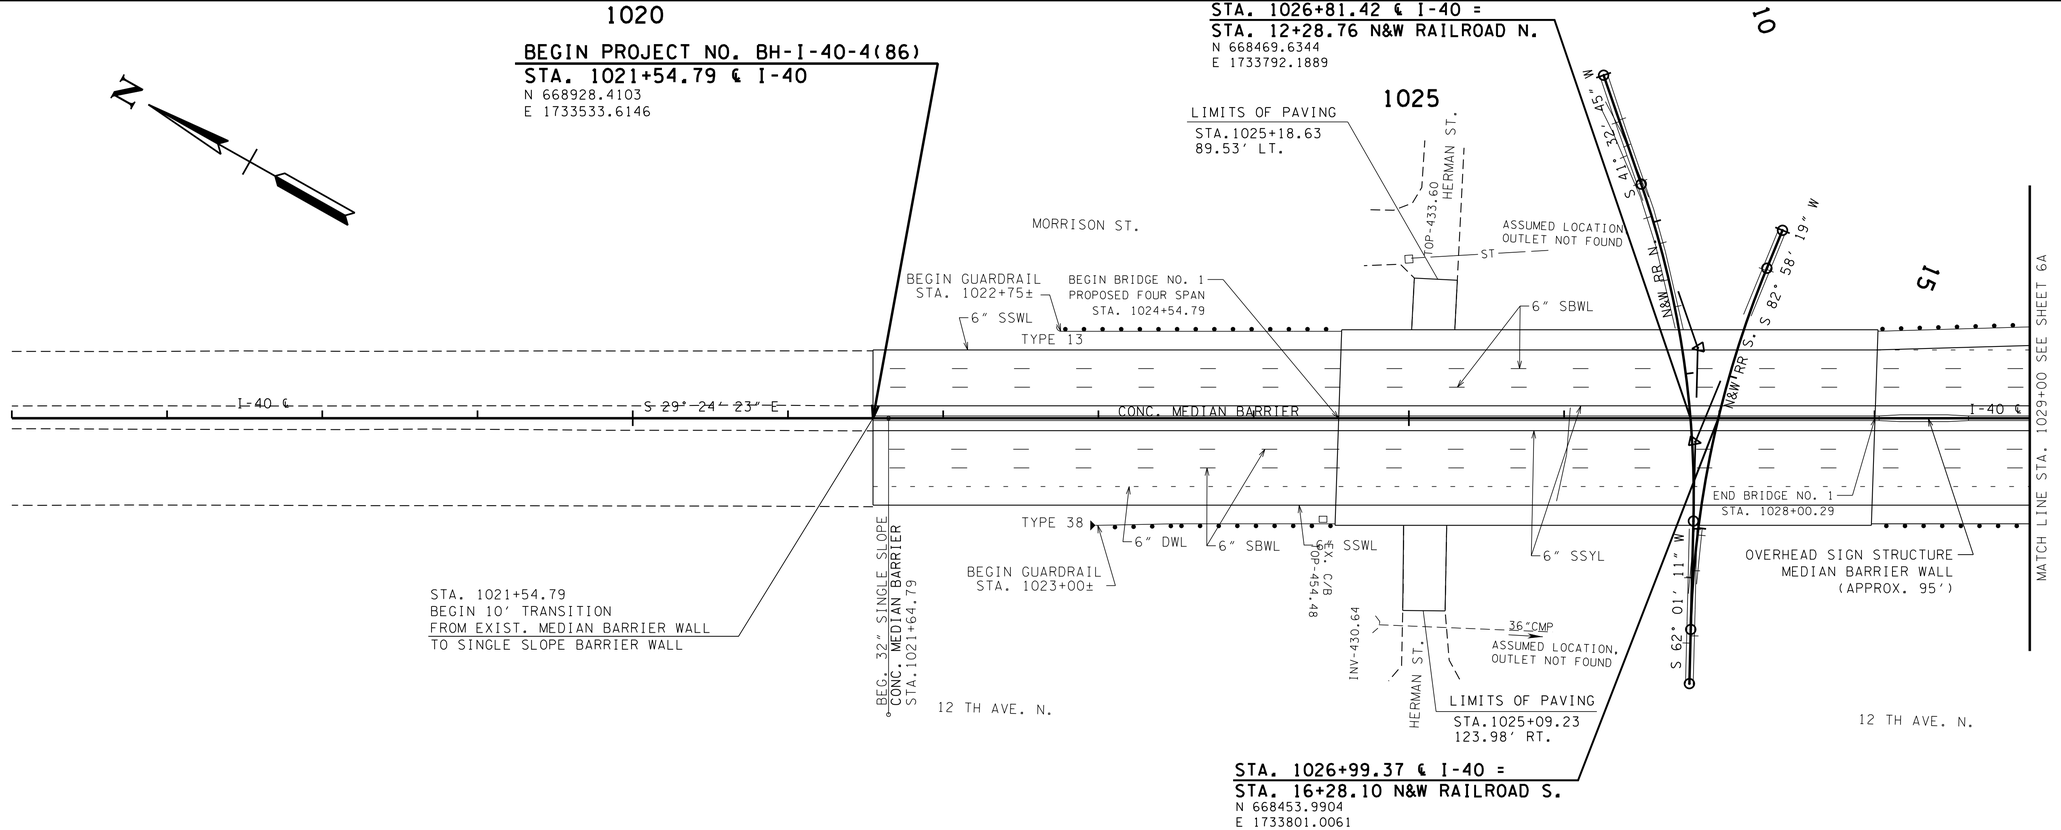

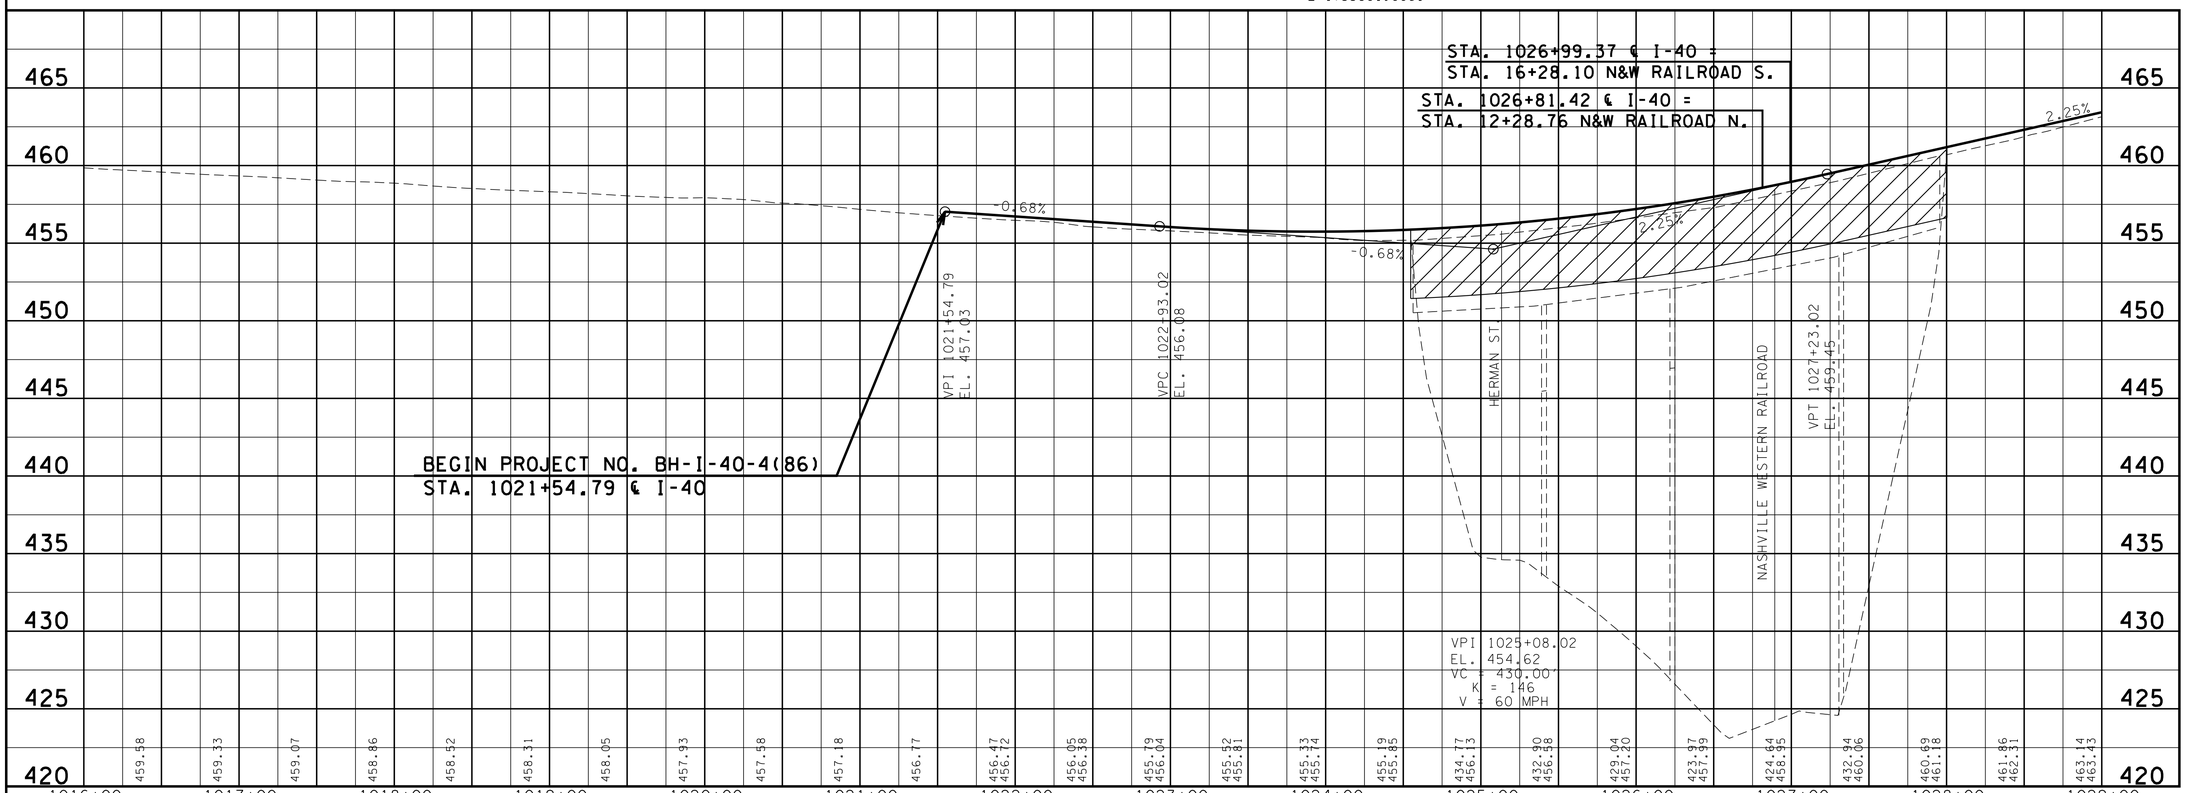

SEALED BY

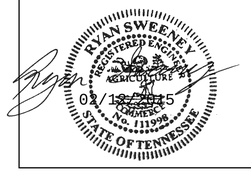

COORDINATES ARE NAD/83(1995), ARE DATUM ADJUSTED BY THE FACTOR OF 1.00006 AND TIED TO THE TGRN. ALL ELEVATIONS ARE REFERENCED TO THE NAVD 1988.

STATE OF TENNESSEE
DEPARTMENT OF TRANSPORTATION

PROPOSED LAYOUT AND PROFILE

STA.1016+00 TO STA.1029+00

SCALE: 1"=50' HORIZ.
1"=5' VERT.

2/12/2015 4:43:21PM
Q:\2807115\T\05A.sht