TYPE	YEAR	PROJECT NO.	SHEET NO.
CONST.	2015	BH-I-40-4(86)	42B

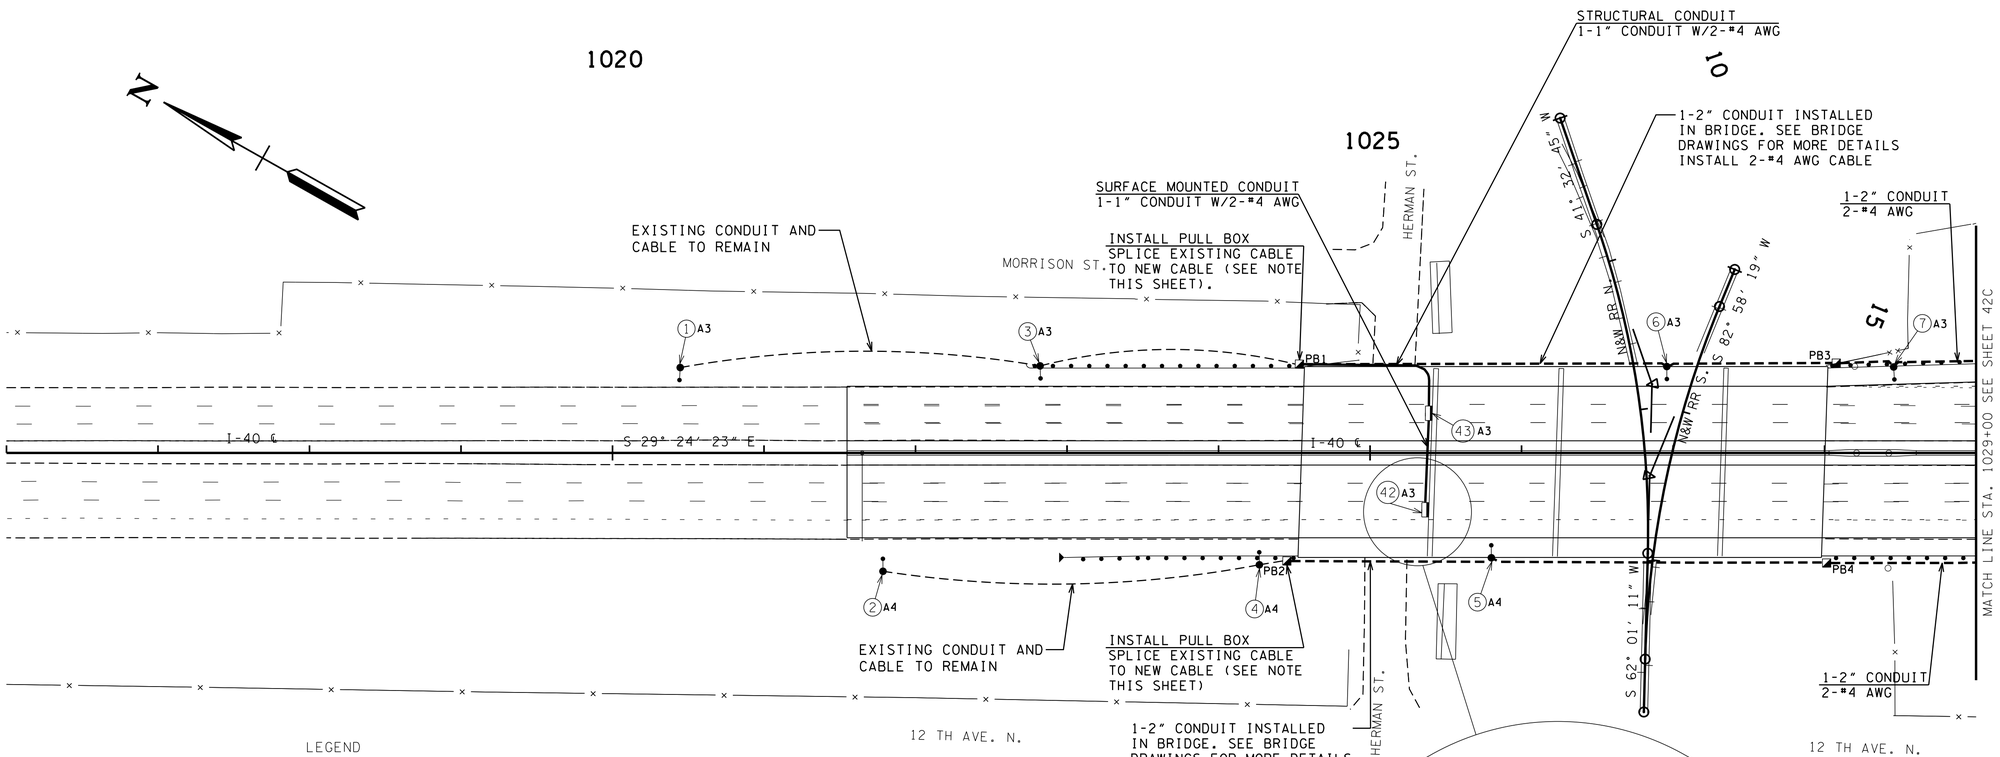

LEGEND

- BORED CONDUIT
- UNDERGROUND CONDUIT
- EXISTING UNDERGROUND CONDUIT
- P — OVERHEAD POWER CABLE
- OFFSET LIGHT POLE
- NES PULL BOX
- LIGHTING CONTROL CENTER
- (1) POLE NUMBER
- A2 SERVICE POINT AND CIRCUIT NUMBER
- WALL PAK

NOTE: INTERCEPT EXISTING LIGHTING CONDUIT WITH PB1 AND PB2. PULL BACK ENOUGH CABLE TO SPLICE EXISTING CABLE TO NEW CABLE AT THIS LOCATION. COST OF SPLICING TO NEW CABLE INCLUDED IN COST OF OTHER ITEMS.

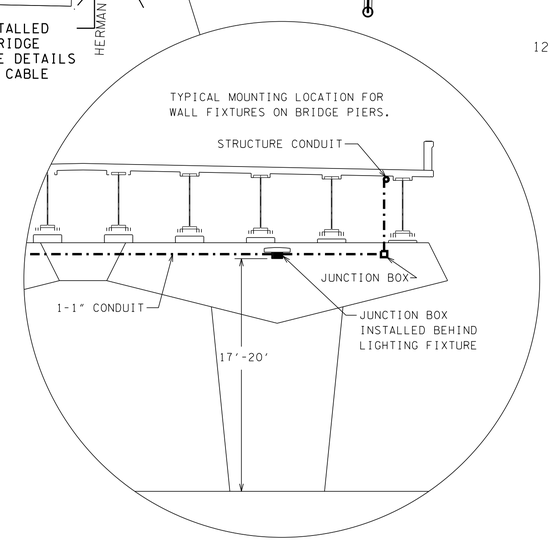

SEALED BY

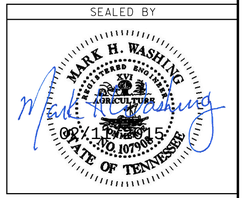

COORDINATES ARE NAD/83(1995), ARE DATUM ADJUSTED BY THE FACTOR OF 1.000 AND TIED TO THE TGRN. ALL ELEVATIONS ARE REFERENCED TO THE NAVD 1988.

STATE OF TENNESSEE
DEPARTMENT OF TRANSPORTATION

LIGHTING LAYOUT

STA.116+00 TO STA.129+00

SCALE: 1"=50' HORIZ.

2/10/2015 10:32:58 PM
Q:\2807115\t\Lighting\L02.sht