TYPE	YEAR	PROJECT NO.	SHEET NO.
R.O.W.		BH-I-40-4(86)	U1-11

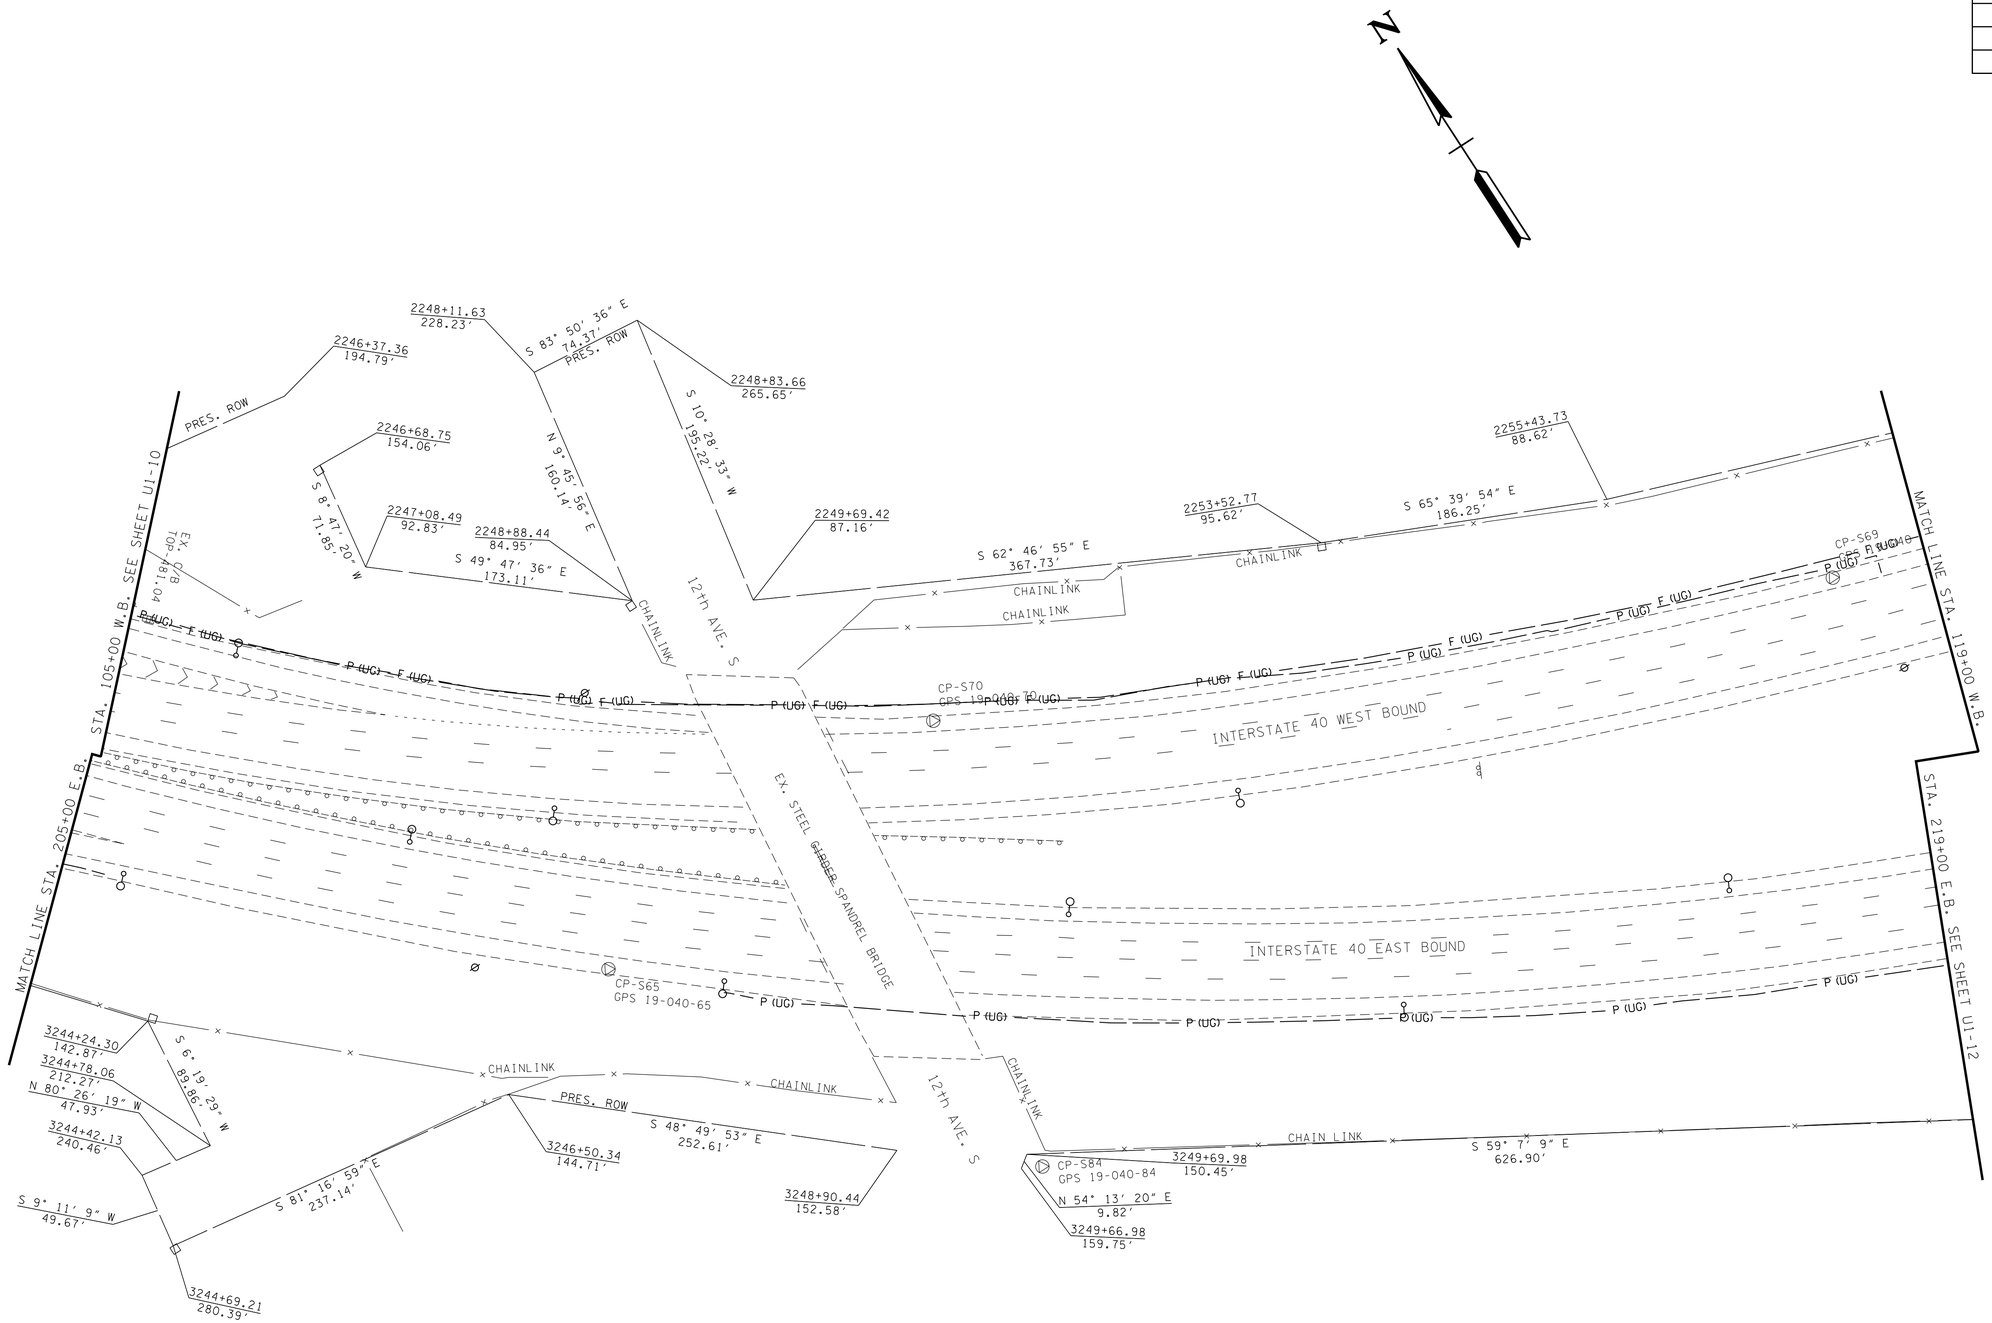

SEALED BY

STATE OF TENNESSEE
DEPARTMENT OF TRANSPORTATION

UTILITY REFERENCE

STA.107+00 TO STA.119+00 WB
STA.207+00 TO STA.219+00 EB

SCALE: 1"=50'

12/13/2015 7:43:29 AM
G:\2807115\1\U1-11.sht