CONST. NO. 19005-3161-44

PROJECT NO.	YEAR	SHEET NO.
BH-I-40-4(86)	2015	

REVISIONS

NO.	DATE	BY	BRIEF DESCRIPTION

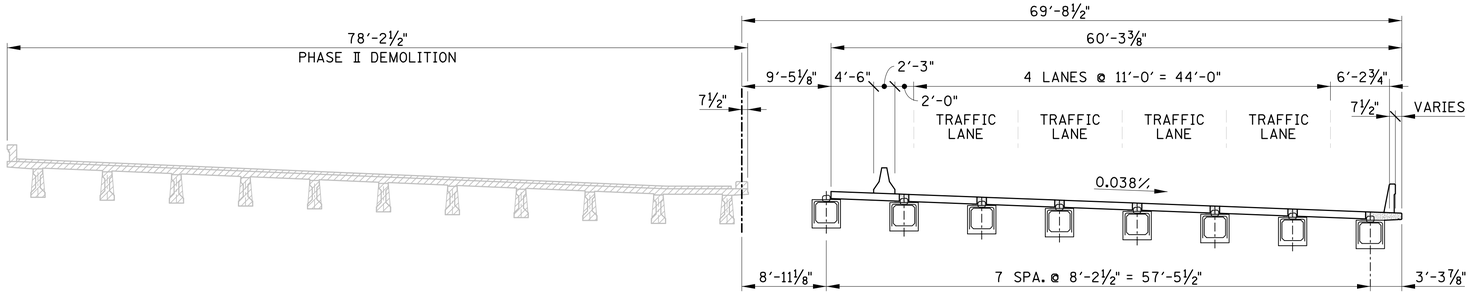

PHASE II DEMOLITION

(LOOKING FORWARD ON SURVEY)

*NOTE: TYPICAL SECTION IS ALONG PERPENDICULAR LINE TO TANGENT OF ℄ SURVEY AT STA. 1038+86.85
SEE TRAFFIC CONTROL PLANS FOR LANE AND SHOULDER WIDTH REQUIREMENTS.

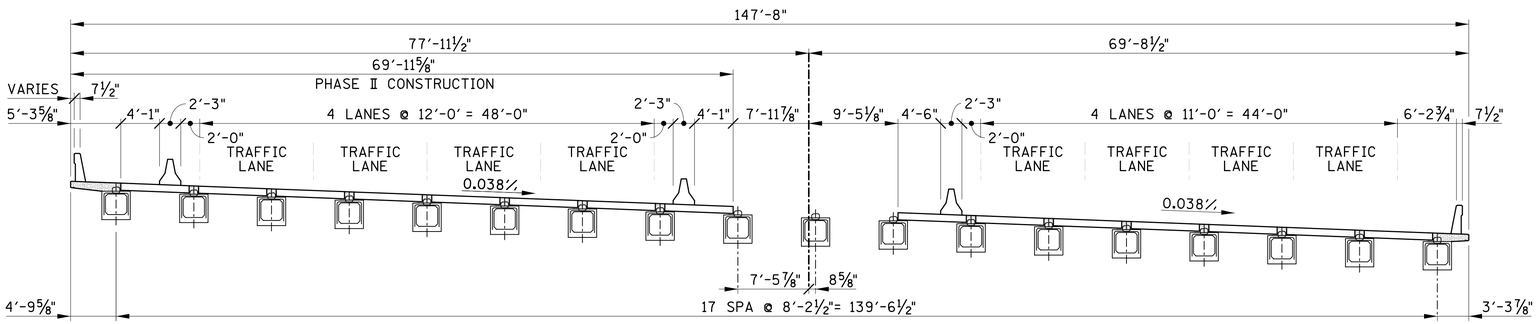

PHASE II CONSTRUCTION

(LOOKING FORWARD ON SURVEY)

*NOTE: TYPICAL SECTION IS ALONG PERPENDICULAR LINE TO TANGENT OF ℄ SURVEY AT STA. 1038+86.85
SEE TRAFFIC CONTROL PLANS FOR LANE AND SHOULDER WIDTH REQUIREMENTS.

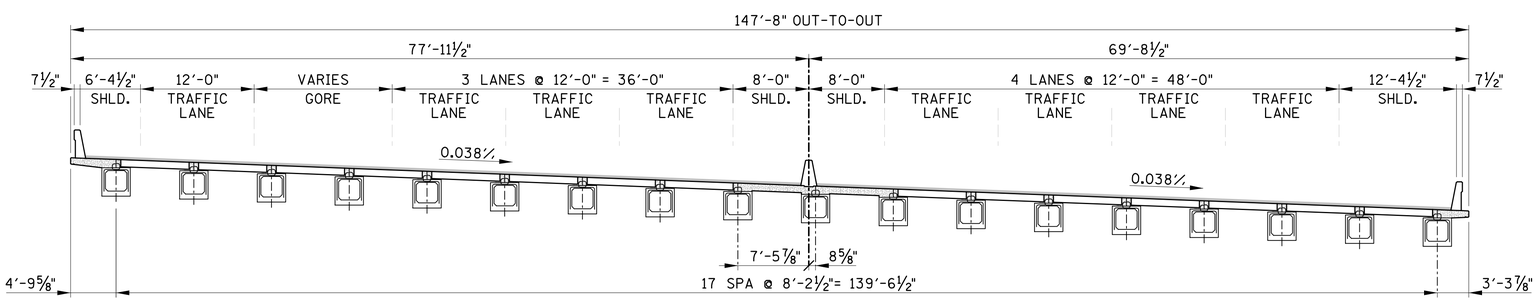

FINAL PROPOSED TYPICAL

(LOOKING FORWARD ON SURVEY)

*NOTE: TYPICAL SECTION IS ALONG PERPENDICULAR LINE TO TANGENT OF ℄ SURVEY AT STA. 1038+86.85
SEE TRAFFIC CONTROL PLANS FOR LANE AND SHOULDER WIDTH REQUIREMENTS.

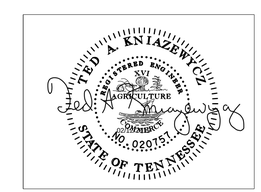

BRIDGE NO. 4

STATE OF TENNESSEE
DEPARTMENT OF TRANSPORTATION
CONSTRUCTION SEQUENCE

I-40
OVER
JO JOHNSTON AVE.
BR. NO. 19-I0040-16.88
DAVIDSON COUNTY
2015

BR-119-130

DESIGNED BY GRESHAM SMITH & PARTNERS DATE 2/09/2015
DRAWN BY R. PALMER DATE 1/2015
SUPERVISED BY T. KNIAZEWYCZ DATE 1/2015
CHECKED BY T. KNIAZEWYCZ DATE 2/2015

GRESHAM SMITH AND PARTNERS

knizazet
Q:\2807115\b\Bridge C Jo Johnston\bridge 1\807115cblcs2.sht
2/13/2015
PRF