TYPE	YEAR	PROJECT NO.	SHEET NO.
CONST.	2015	BH-I-40-4-(86)	42D

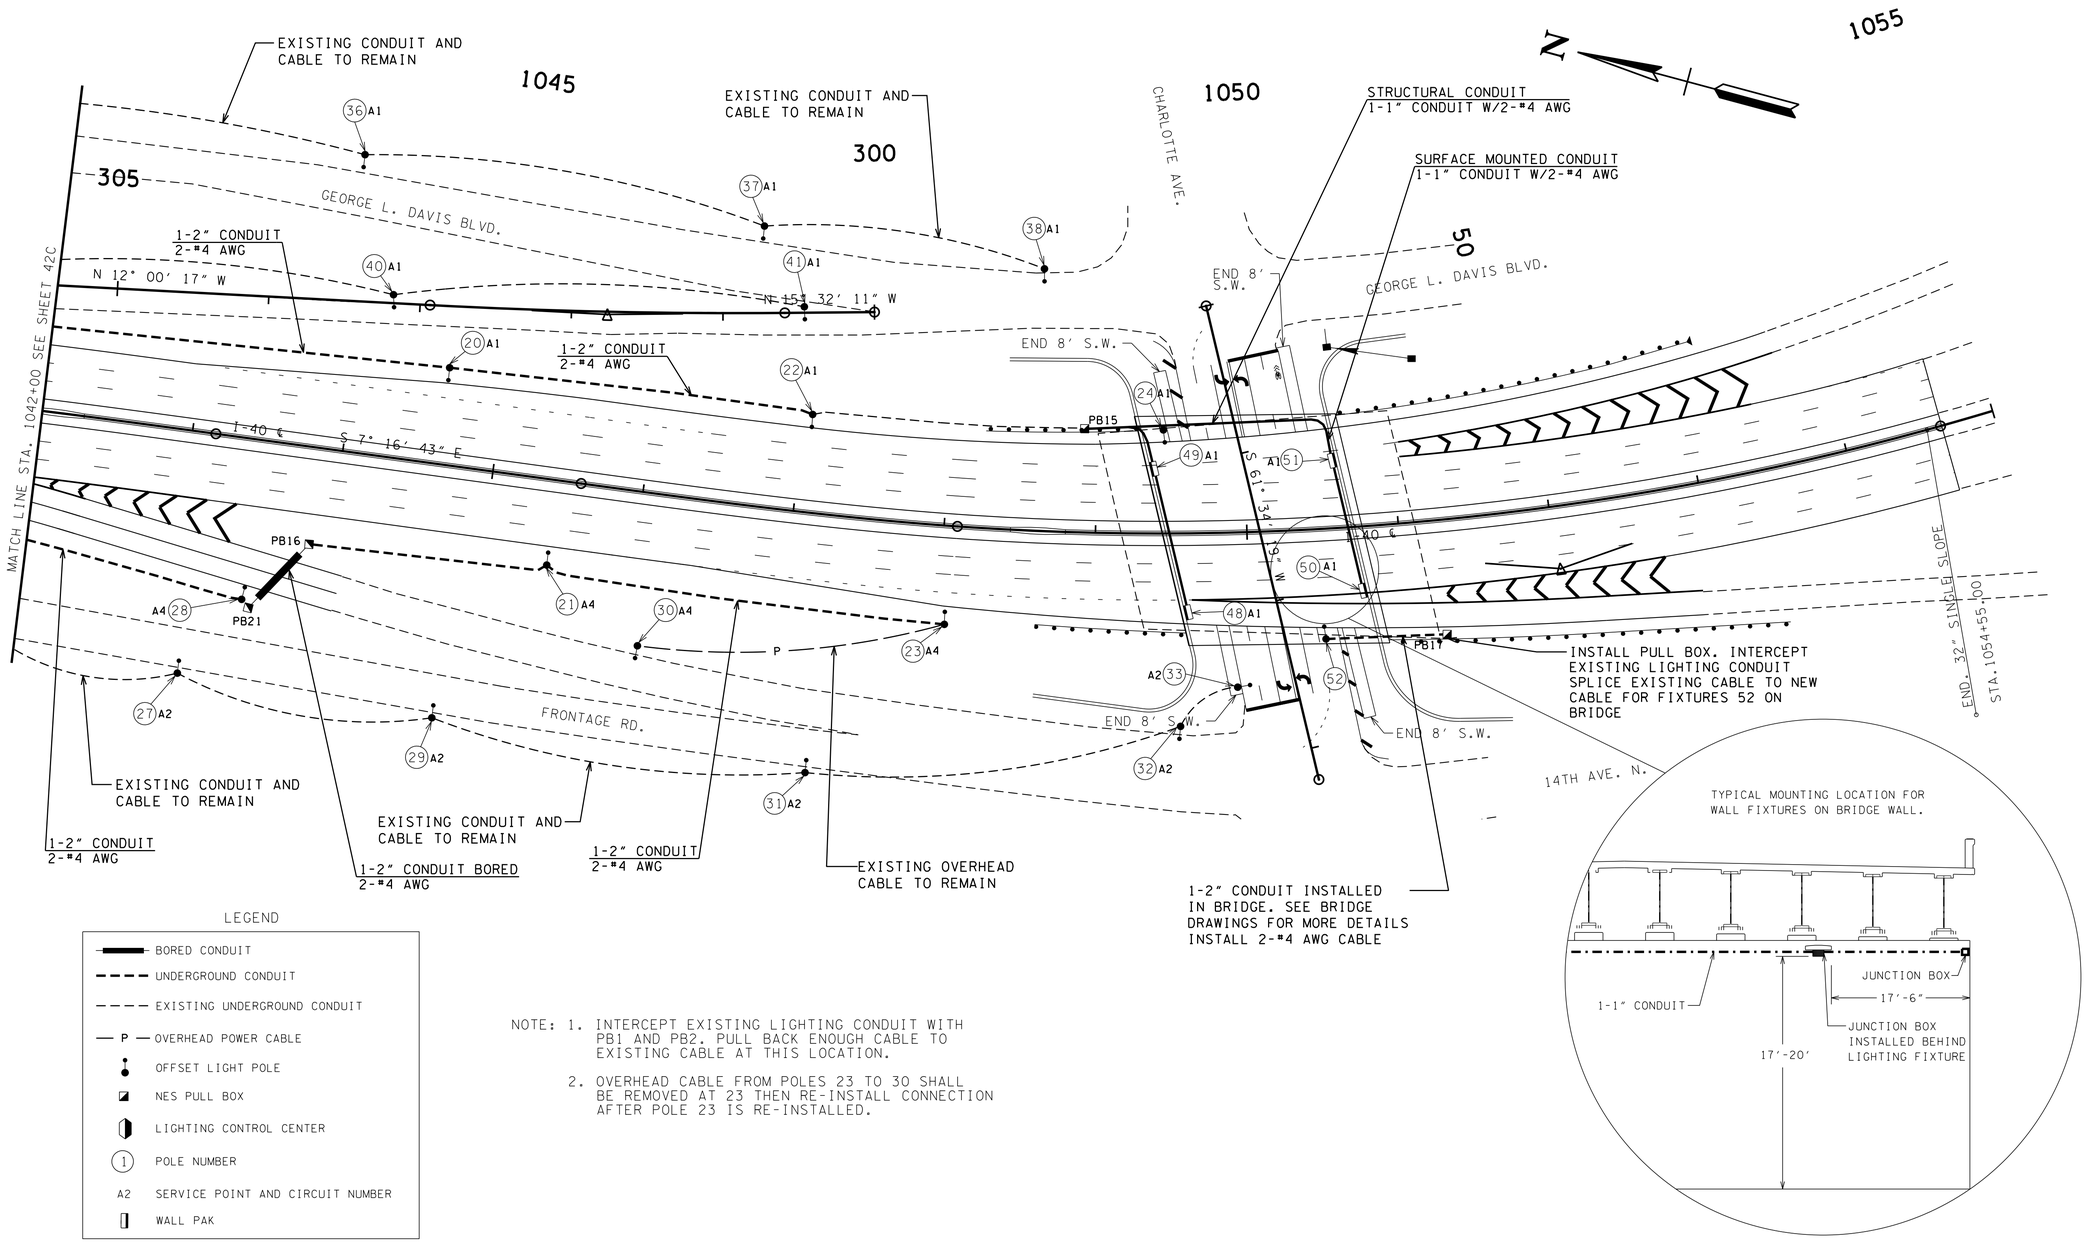

LEGEND

- BORED CONDUIT
- UNDERGROUND CONDUIT
- EXISTING UNDERGROUND CONDUIT
- P — OVERHEAD POWER CABLE
- OFFSET LIGHT POLE
- NES PULL BOX
- LIGHTING CONTROL CENTER
- (1) POLE NUMBER
- A2 SERVICE POINT AND CIRCUIT NUMBER
- WALL PAK

NOTE: 1. INTERCEPT EXISTING LIGHTING CONDUIT WITH PB1 AND PB2. PULL BACK ENOUGH CABLE TO EXISTING CABLE AT THIS LOCATION.

2. OVERHEAD CABLE FROM POLES 23 TO 30 SHALL BE REMOVED AT 23 THEN RE-INSTALL CONNECTION AFTER POLE 23 IS RE-INSTALLED.

SEALED BY

MARK H. WASHING
REGISTERED ENGINEER
AGRICULTURE
NO. 107905
02/11/2015
STATE OF TENNESSEE

COORDINATES ARE NAD/83(1995), ARE DATUM ADJUSTED BY THE FACTOR OF 1.000 AND TIED TO THE TGRN. ALL ELEVATIONS ARE REFERENCED TO THE NAVD 1988.

STATE OF TENNESSEE
DEPARTMENT OF TRANSPORTATION

LIGHTING LAYOUT

STA. 1042+00 TO STA. 1055+00

SCALE: 1"=50' HORIZ.

2/10/2015 10:33:01 PM
0:\280715\+\Lighting\L04.sht