TYPE	YEAR	PROJECT NO.	SHEET NO.
CONST.	2015	BH-I-40-4(86)	50

FILE NO.

TENNESSEE D.O.T.
DESIGN DIVISION

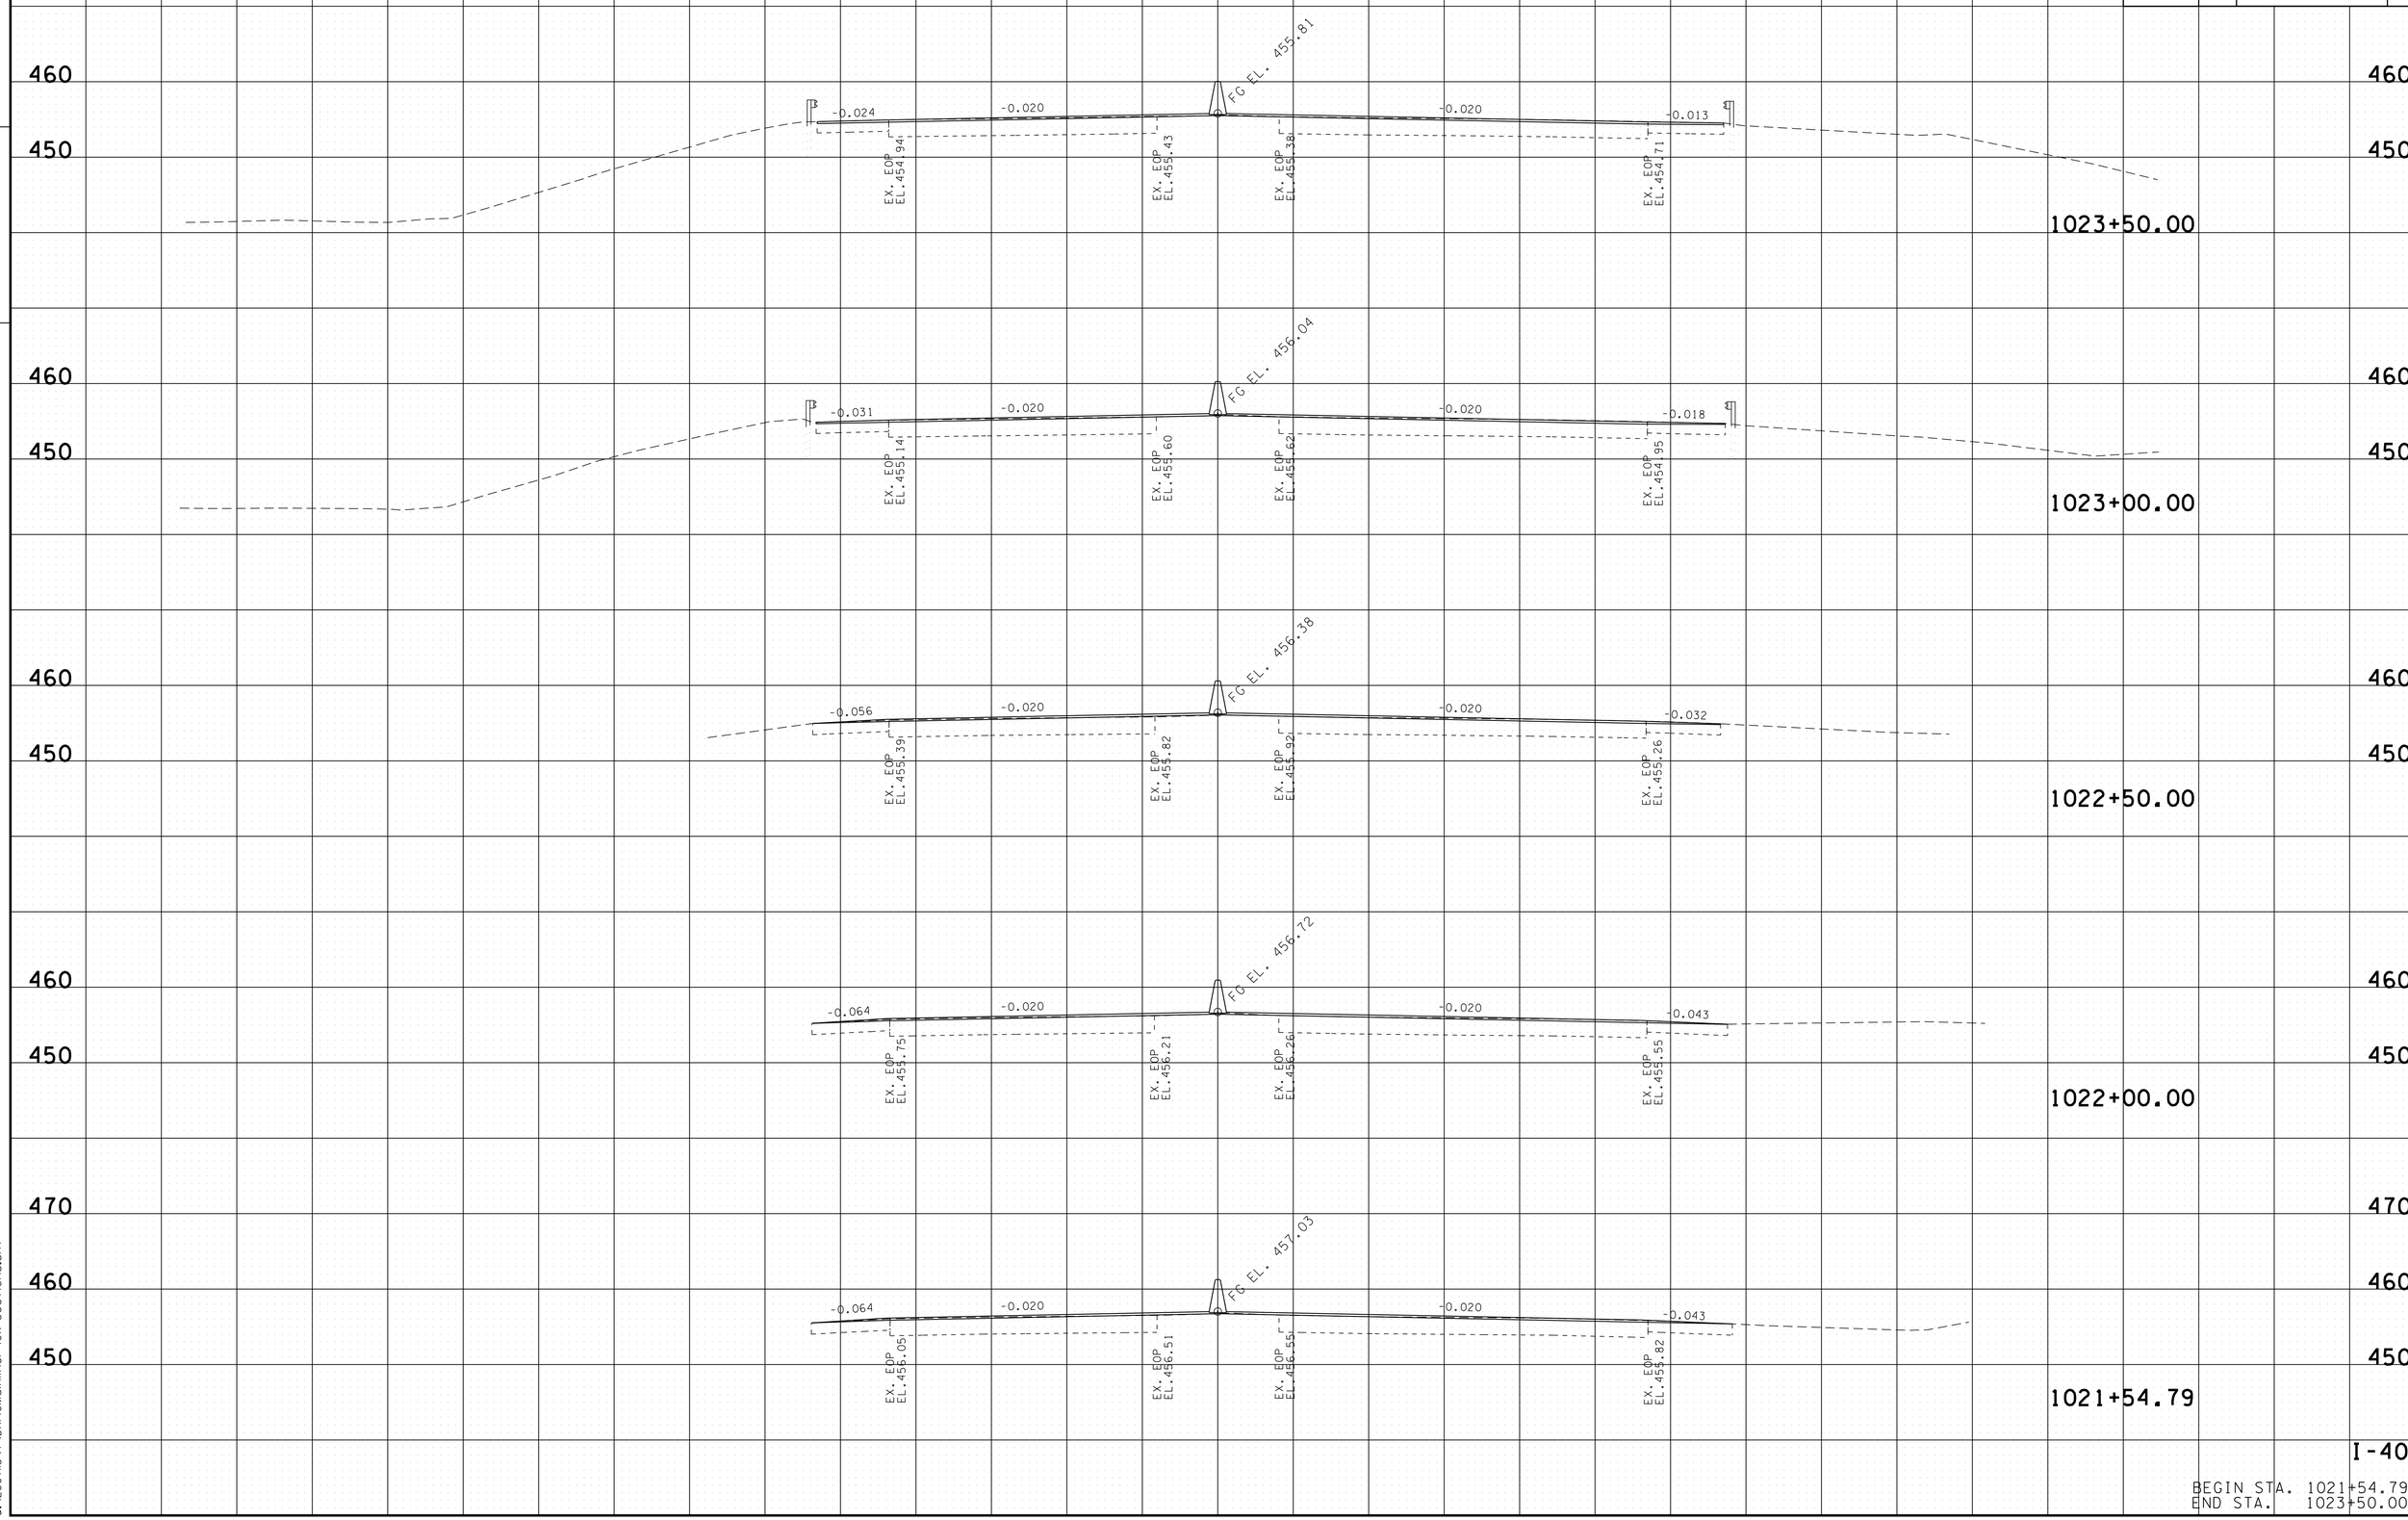

2/13/2015 7:12:57 AM
Q:\2807115\t\DAI40MainlineI-40X-Sections.sht