CONST. NO. 19005-3161-44

PROJECT NO.	YEAR	SHEET NO.
BH-I-40-4(86)	2015	

REVISIONS

NO.	DATE	BY	BRIEF DESCRIPTION

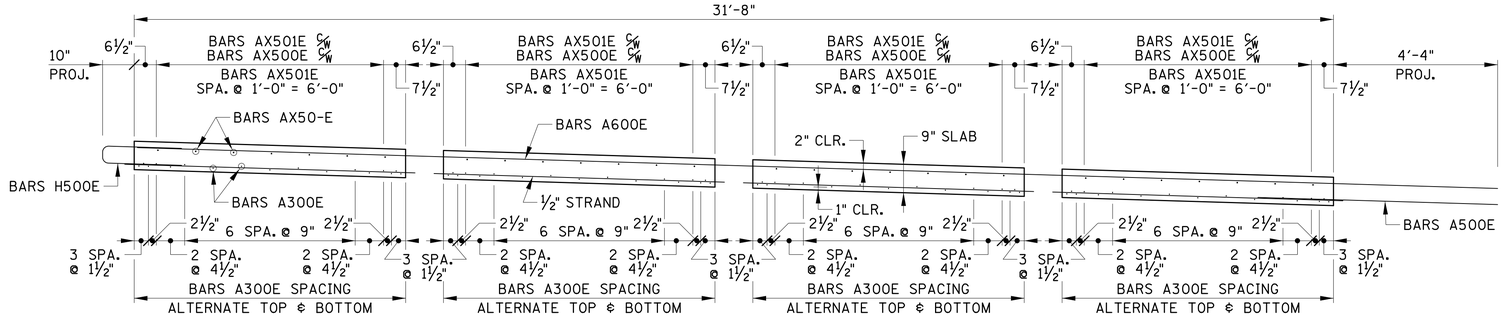

PANEL SECTION

(4 PANELS REQUIRED)

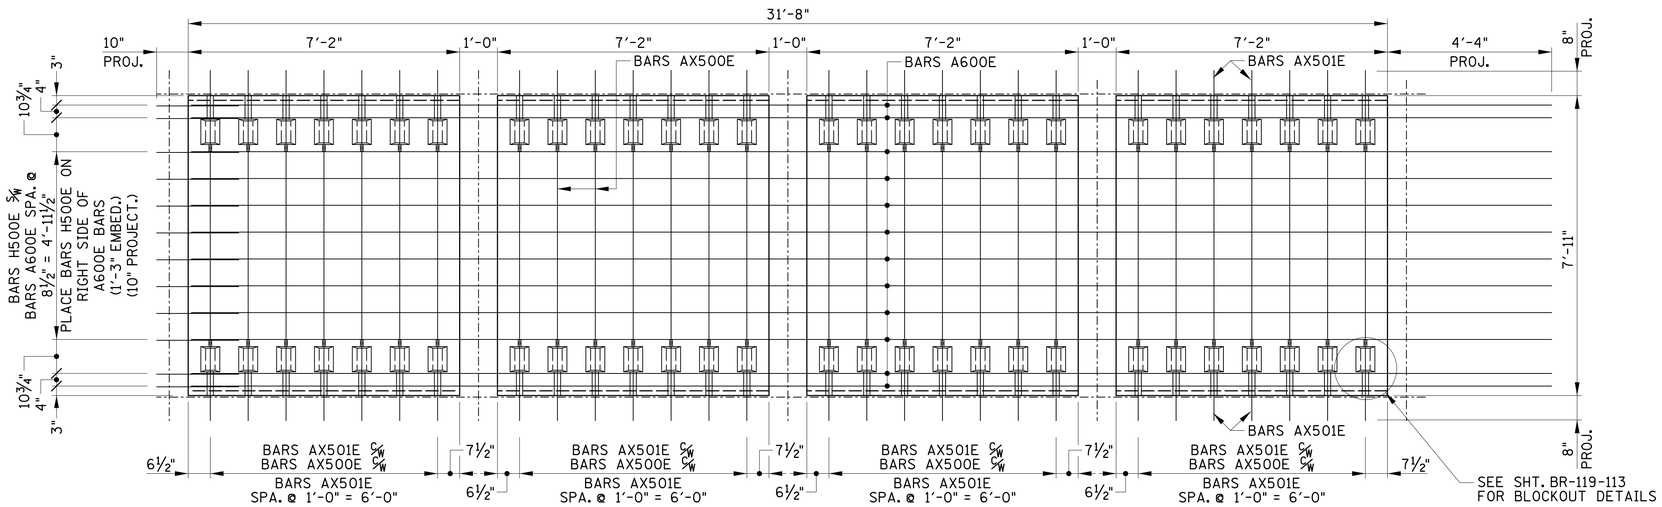

PANEL (TOP MAT)

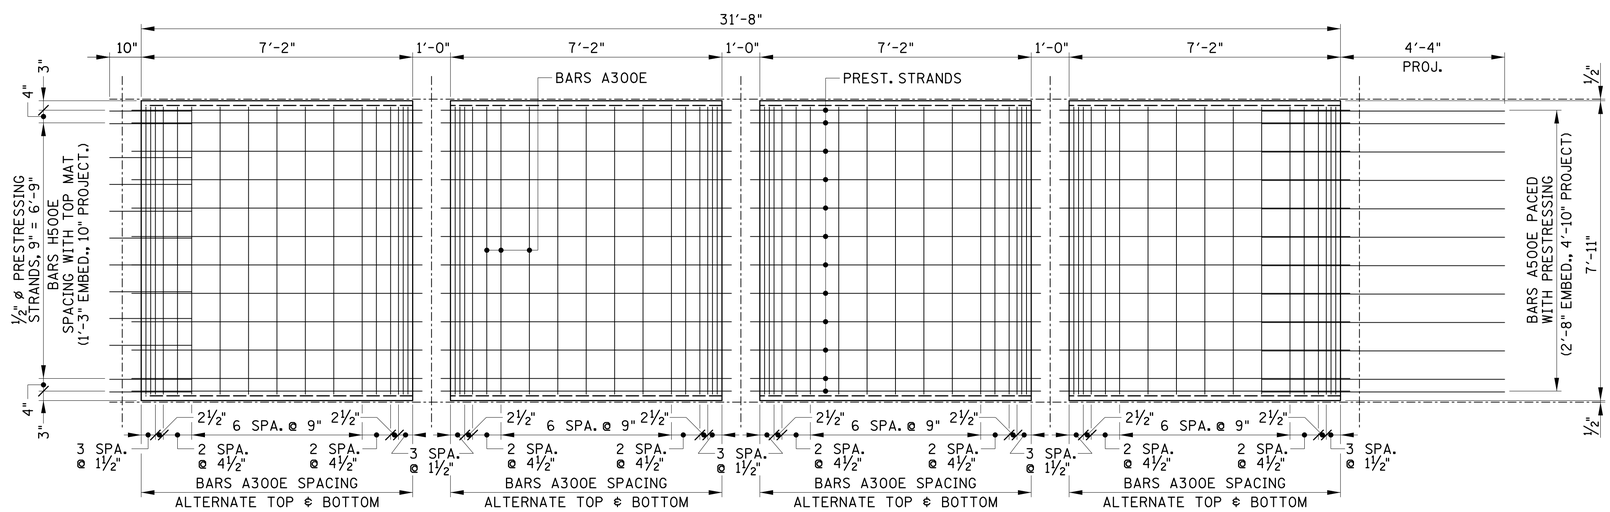

PANEL (BOTTOM MAT)

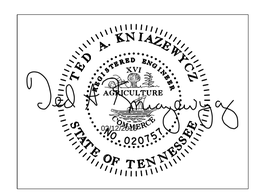

BRIDGE NO. 3

STATE OF TENNESSEE
DEPARTMENT OF TRANSPORTATION

PANEL C-4 DETAIL

I-40
OVER
CLINTON STREET
BR. NO. 19-I0040-16.75
DAVIDSON COUNTY
2015

BR-119-104

DESIGNED BY GRESHAM SMITH & PARTNERS	DATE 2/09/2015	
DRAWN BY R. PALMER	DATE 1/2015	
SUPERVISED BY T. KNIAZEWYCZ	DATE 1/2015	
CHECKED BY T. KNIAZEWYCZ	DATE 2/2015	

GRESHAM SMITH AND PARTNERS

knizzet
Q:\2807115\b\Bridge B Clinton\bridge 2\8071b15b2s15.sht

2/13/2015
PRF