TYPE	YEAR	PROJECT NO.	SHEET NO.
CONST.	2015	BH-I-40-4(86)	38

TRAFFIC CONTROL LEGEND

- FLEXIBLE DRUMS (CHANNELIZING)
- SIGN (CONSTRUCTION)
- CHANGEABLE MESSAGE SIGN/ARROW BOARD
- WORK ZONE

0 200 400 800
SCALE (FT)

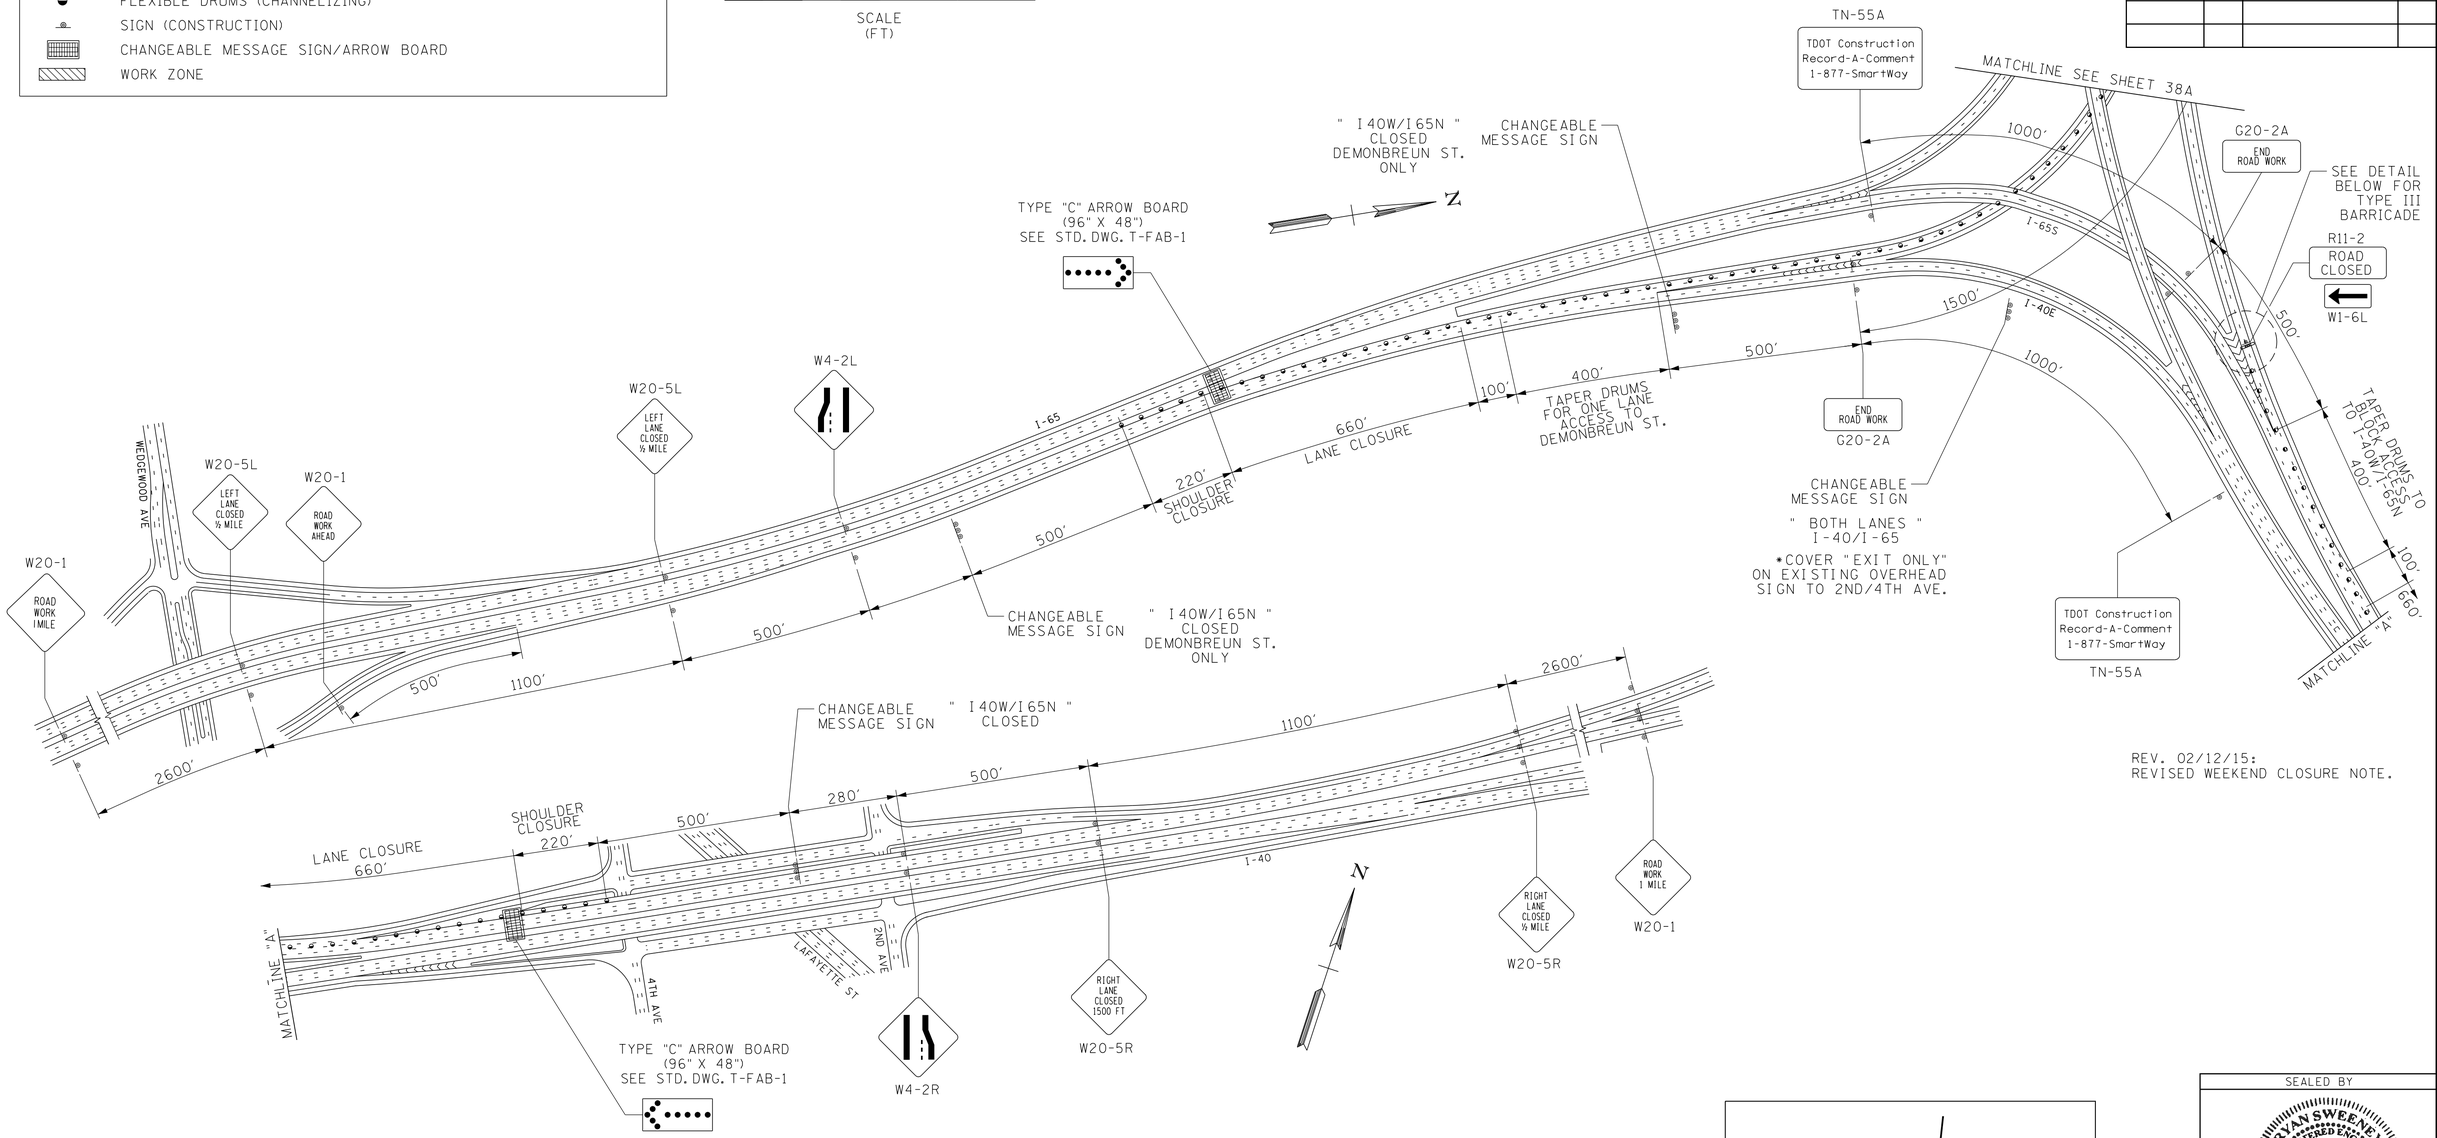

REV. 02/12/15:
REVISED WEEKEND CLOSURE NOTE.

ITEM NO. 712-06 SIGNS (THIS SHEET ONLY)

DESIGNATION	LEGEND	SIZE	NO. REQ'D.	SQ. FT.
E5-2	EXIT OPEN	48" X 36"	1	12
G20-2A	END ROAD WORK	48" X 24"	4	32
M6-2R	DIRECTION ARROW 45 RT	21" X 15"	1	2
R11-2	ROAD CLOSED	48" X 30"	2	20
W1-6L	LARGE ARROW (LEFT)	48" X 24"	1	8
W1-6R	LARGE ARROW (RIGHT)	48" X 24"	1	8
W4-2L	LEFT LANE CLOSURE	36" X 36"	2	18
W4-2R	RIGHT LANE CLOSURE	36" X 36"	4	36
W20-1	ROAD WORK 1 MILE	48" X 48"	4	64
W20-5L	LEFT LANE CLOSED 1500 FEET	48" X 48"	2	32
W20-5L	LEFT LANE CLOSED ½ MILE	48" X 48"	2	32
W20-5R	RIGHT TWO LANES CLOSED 1500 FEET	48" X 48"	2	32
W20-5R	RIGHT TWO LANES CLOSED ½ MILE	48" X 48"	2	32
TN-55A	RECORD-A-COMMENT	96" X 48"	2	64
			TOTAL	392

TRAFFIC CONTROL PLAN

(I-40 WEST/I-65 NORTH - WEEKEND CLOSURE)

NOTE: DURING PERIODS OF INACTIVITY, ALL TEMPORARY TRAFFIC CONTROL DEVICES SHALL BE REMOVED OR COVERED SO THAT TRAFFIC PATTERNS CAN BE RETURNED TO NORMAL OPERATION.

TYPE III BARRICADE ROAD CLOSURE w/TYPE A WARNING LIGHTS DETAIL

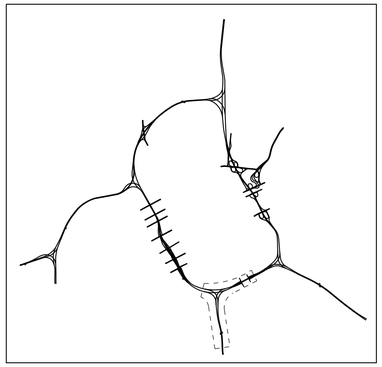

VICINITY MAP

N. T. S.

SEALED BY

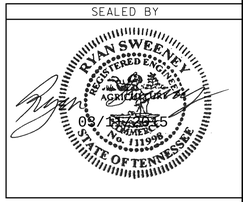

STATE OF TENNESSEE
DEPARTMENT OF TRANSPORTATION

TRAFFIC CONTROL
I-40 W / I-65 N
(WEEKEND)

03/11/2015 3:01:46 PM
Q:\2807115\T\038.sht