TYPE	YEAR	PROJECT NO.	SHEET NO.
CONST.	2015	BH-I-40-4(86)	43G

LEGEND

TMC/HUB LOCATION

FIELD/TERMINAL JUNCTION LOCATION

COMMUNICATIONS CONNECTION

FJX = FIELD JUNCTION

FJX = FIELD JUNCTION

XXX-YYY = CABLE ID

ALL BACKBONE FIBER CABLES 72 SINGLE MODE
ALL FIBERS TERMINATE ON FIBER DISTRIBUTION UNITS IN EACH FIELD JUNCTION
SEE JUMPER CABLE TABLES FOR CONNECTIONS

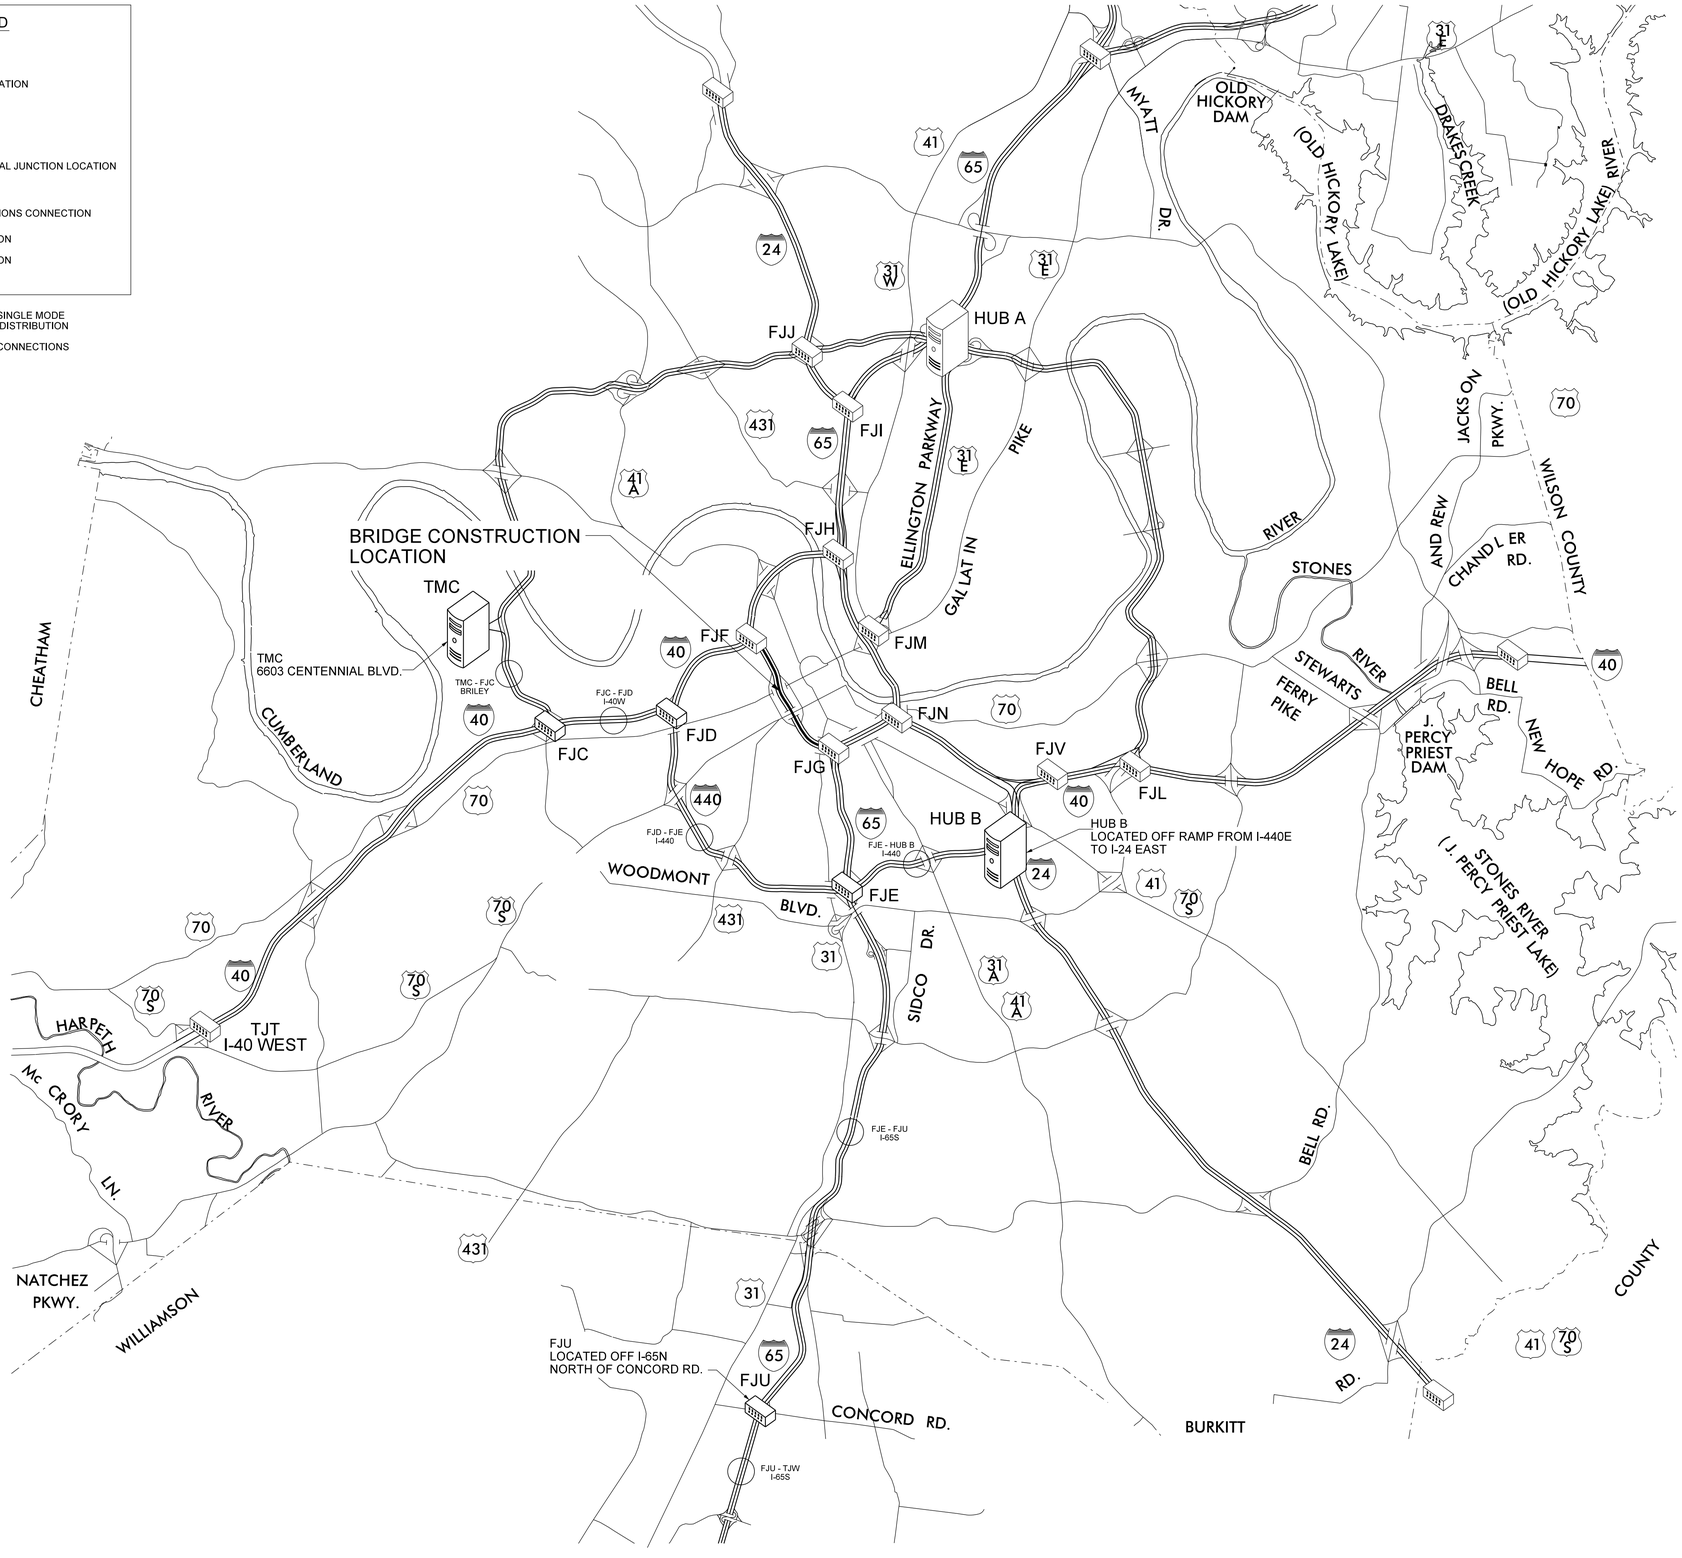

SEALED BY

STATE OF TENNESSEE
DEPARTMENT OF TRANSPORTATION

COMMUNICATIONS ARCHITECTURE DIAGRAM

2/10/2015 10:57:55 PM
Q:\2807115\TITS\CommOverview.sht