TYPE	YEAR	PROJECT NO.	SHEET NO.
CONST.	2015	BH-I-40-4(86)	38A

REV. 02/12/15:
REVISED WEEKEND CLOSURE NOTE.

TRAFFIC CONTROL LEGEND

- FLEXIBLE DRUMS (CHANNELIZING)
- SIGN (CONSTRUCTION)
- CHANGEABLE MESSAGE SIGN/ARROW BOARD
- WORK ZONE

0 200 400 800
SCALE (FT)

N

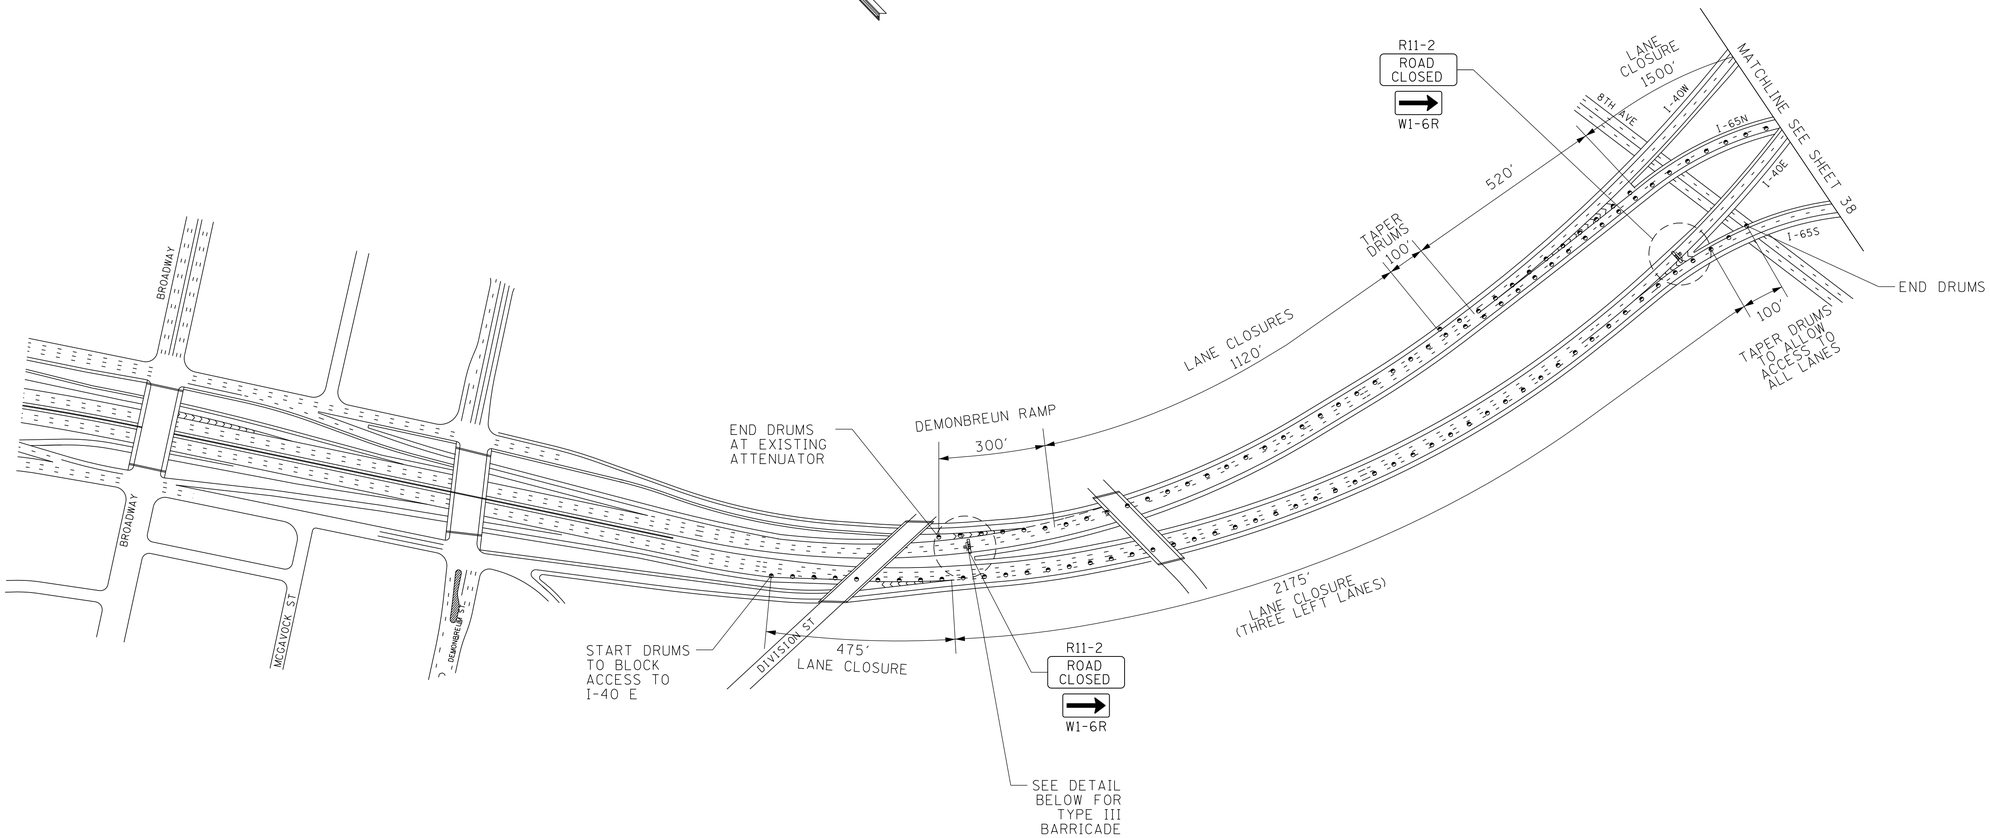

ITEM NO. 712-06 SIGNS (THIS SHEET ONLY)

DESIGNATION	LEGEND	SIZE	NO. REQ'D.	SQ. FT.
R11-2	ROAD CLOSED	48" X 30"	2	20
W1-6R	LARGE ARROW (RIGHT)	48" X 24"	2	16
			TOTAL	36

TRAFFIC CONTROL PLAN

(I-40 WEST/I-65 NORTH - WEEKEND CLOSURE)

NOTE: DURING PERIODS OF INACTIVITY, ALL TEMPORARY TRAFFIC CONTROL DEVICES SHALL BE REMOVED OR COVERED SO THAT TRAFFIC PATTERNS CAN BE RETURNED TO NORMAL OPERATION.

TYPE III BARRICADE ROAD CLOSURE w/TYPE A WARNING LIGHTS DETAIL

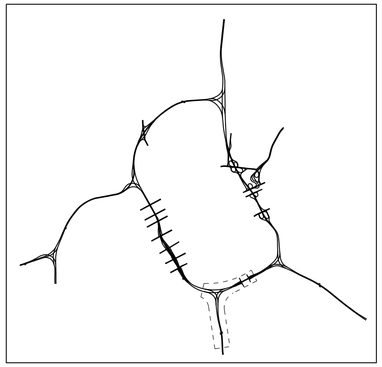

VICINITY MAP

N. T. S.

SEALED BY

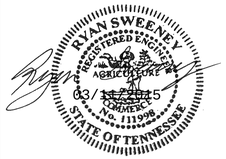

STATE OF TENNESSEE
DEPARTMENT OF TRANSPORTATION

TRAFFIC CONTROL
I-40 W / I-65 N
(WEEKEND)

03/11/2015 3:01:47 PM
Q:\2807115\+\038A.sht