CONST. NO.	19005-3161-44	
PROJECT NO.	YEAR	SHEET NO.
BH-I-40-4(86)	2015	

REVISIONS

NO.	DATE	BY	BRIEF DESCRIPTION

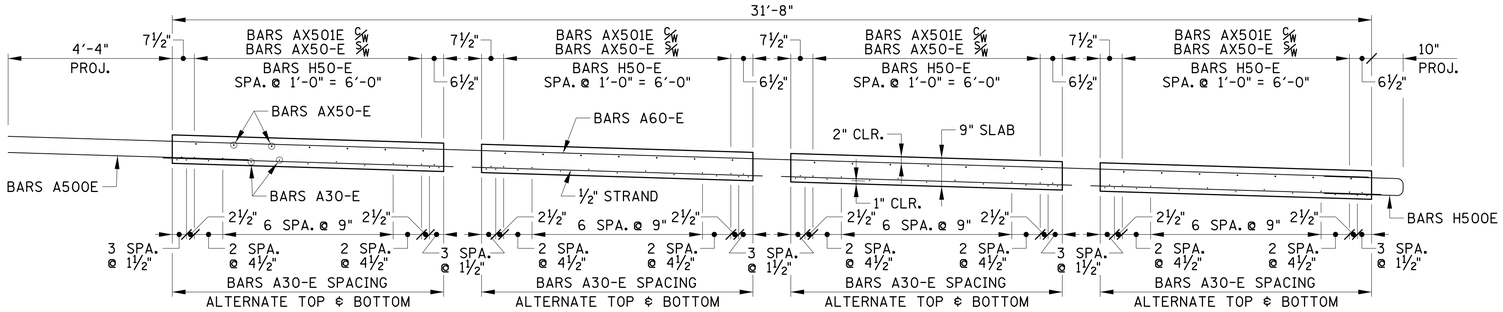

PANEL SECTION

(ONE (1) PANEL REQUIRED)

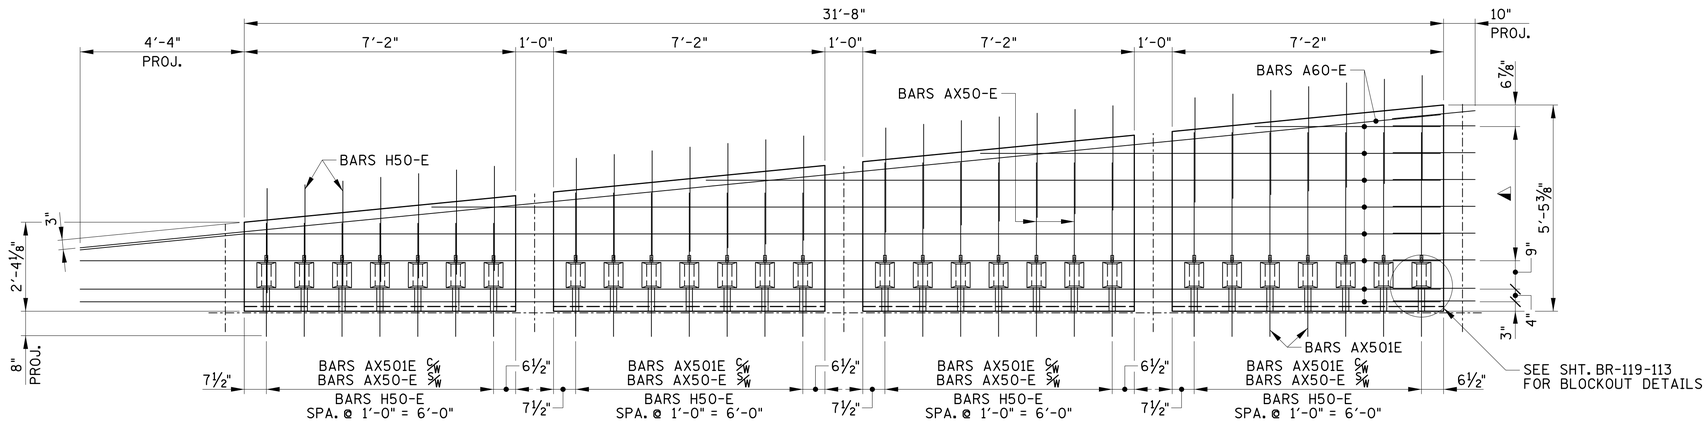

PANEL (TOP MAT)

◭ DENOTES: BARS H500E ⅝" ϕ BARS A60-E SPA. @ 8½" = 3'-6½". PLACE BARS H500 ON LEFT SIDE OF A60-E BARS (1'-3" EMBED., 10" PROJECT.)

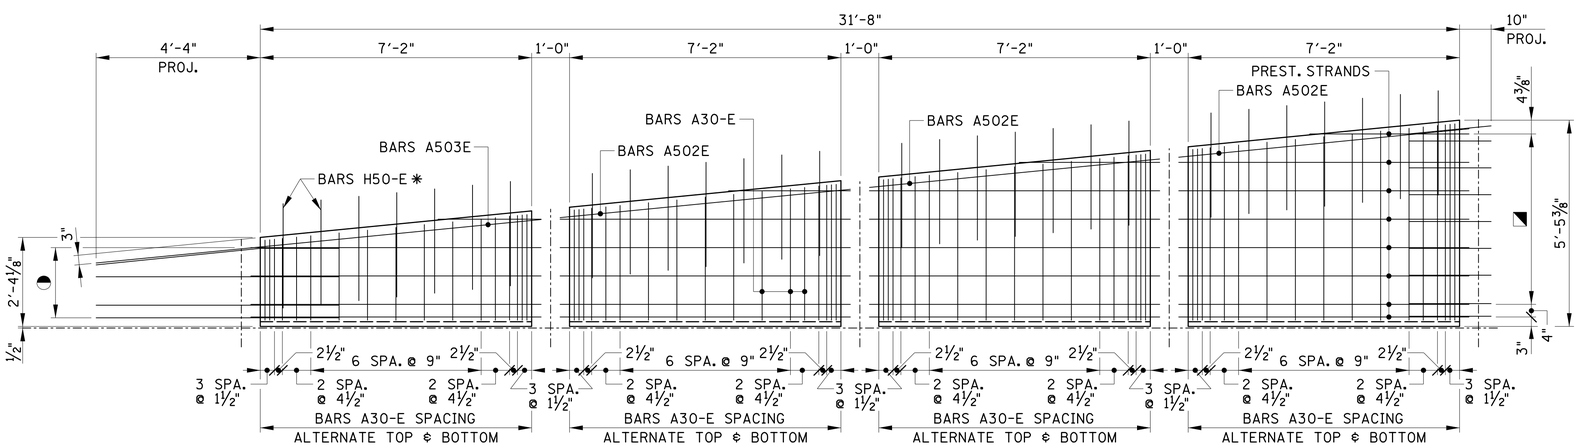

PANEL (BOTTOM MAT)

✱ DENOTES: BARS H50-E SPACING WITH TOP MAT (EMBED.VARIES, 10" PROJECT.)

◑ DENOTES: BARS A500E PACED WITH PRESTRESSING FIELD BEND AS NECESSARY BARS A500E (2'-8" EMBED., 4'-10" PROJECT)

◪ DENOTES: ½" ϕ PRESTRESSING STRANDS, 9" = 4'-6" BARS H500E SPACING WITH TOP MAT (1'-3" EMBED., 10" PROJECT.)

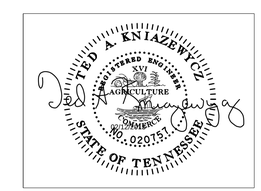

BRIDGE NO. 3

STATE OF TENNESSEE
DEPARTMENT OF TRANSPORTATION

PANEL E-1 DETAIL

I-40
OVER
CLINTON STREET
BR. NO. 19-I0040-16.75
DAVIDSON COUNTY
2015

BR-119- 109

DESIGNED BY GRESHAM SMITH & PARTNERS DATE 2/09/2015
DRAWN BY R. PALMER DATE 1/2015
SUPERVISED BY T. KNIAZEWYCZ DATE 1/2015
CHECKED BY T. KNIAZEWYCZ DATE 2/2015

GRESHAM SMITH AND PARTNERS

knizazet
Q:\2807115\b\Bridge B Clinton\bridge 2\807115b2s16.sht
2/13/2015
PRF