TYPE	YEAR	PROJECT NO.	SHEET NO.
CONST.	2015	BH-I-40-4(86)	43K

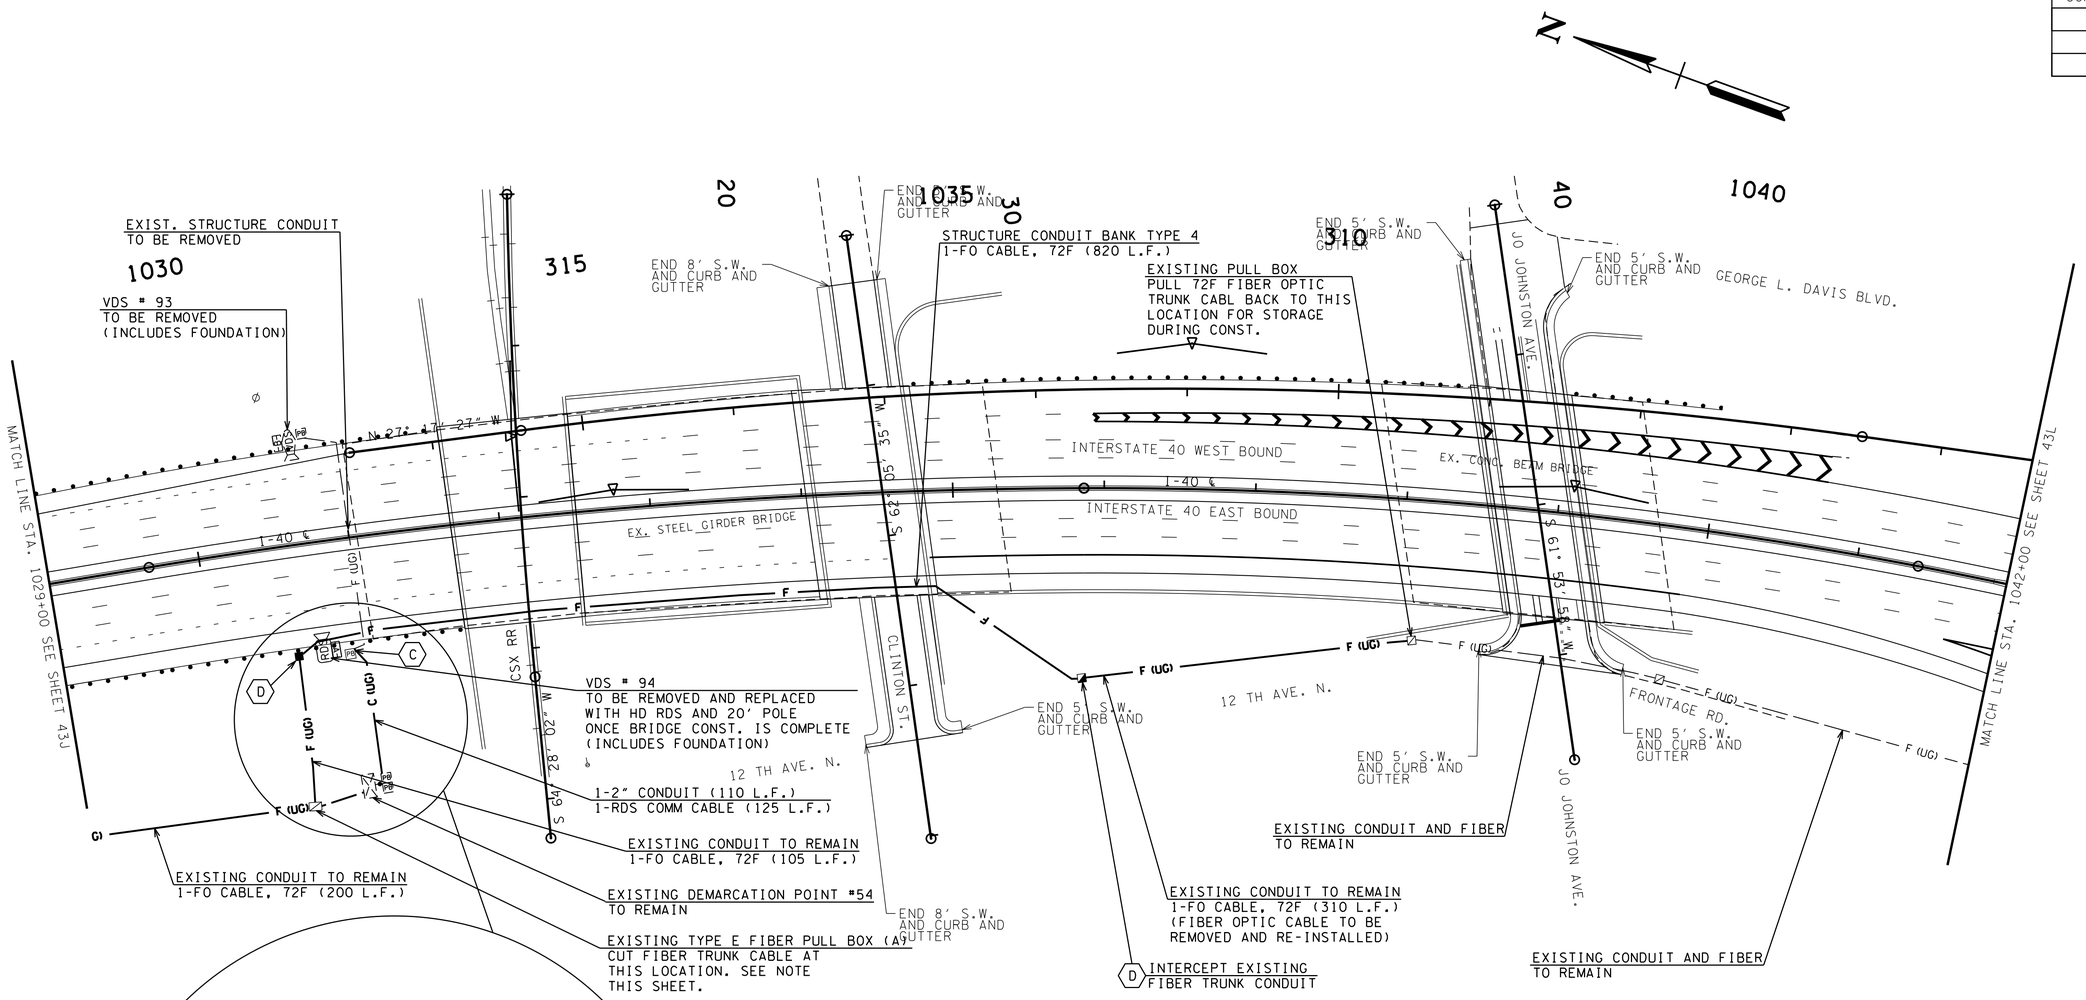

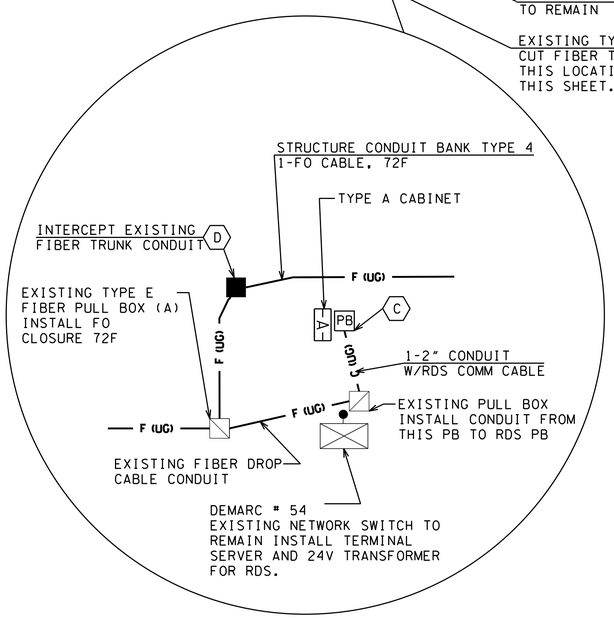

NOTE
AT EXISTING PULL BOX (A) THE CONTRACTOR WILL CUT/ DISCONNECT THE EXISTING 72 FIBER TRUNK AND DROP CABLES AND PULL THE EXISTING FIBER TRUNK CABLES BACK IN BOTH DIRECTIONS PAST BRIDGE CONSTRUCTION FOR STORAGE AS SHOWN IN THESE PLANS.

ONCE THE BRIDGE AND ITS CONDUIT HAS BEEN REINSTALLED THE CONTACTOR WILL REINSTALL THE FIBER AND SPLICE IT BACK AT FIBER PULL BOX (A).

THE REMOVAL AND INSTALLATION OF THE FIBER AND ALL NECESSARY EQUIPMENT AND LABOR TO PERFORM THIS WORK SUCH AS PULL TAPES, THE CLEANING AND VERIFYING THE EXISTING AND NEW CONDUIT WILL BE INCLUDE IN ITEM NUMBER 725-23.10

SEALED BY

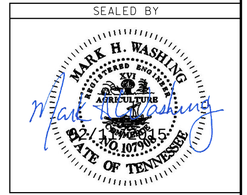

COORDINATES ARE NAD/83(1995), ARE DATUM ADJUSTED BY THE FACTOR OF 1.000 AND TIED TO THE TGRN. ALL ELEVATIONS ARE REFERENCED TO THE NAVD 1988.

STATE OF TENNESSEE
DEPARTMENT OF TRANSPORTATION

SMARTWAY LAYOUT

STA.1029+00 TO STA.1042+00
SCALE: 1"=50' HORIZ.

2/10/2015 10:58:23 PM
0:\28071\5\+\ITS\S03.sht