TYPE	YEAR	PROJECT NO.	SHEET NO.
CONST.	2015	BH-I-40-4(86)	52

FILE NO.

TENNESSEE D.O.T.
DESIGN DIVISION

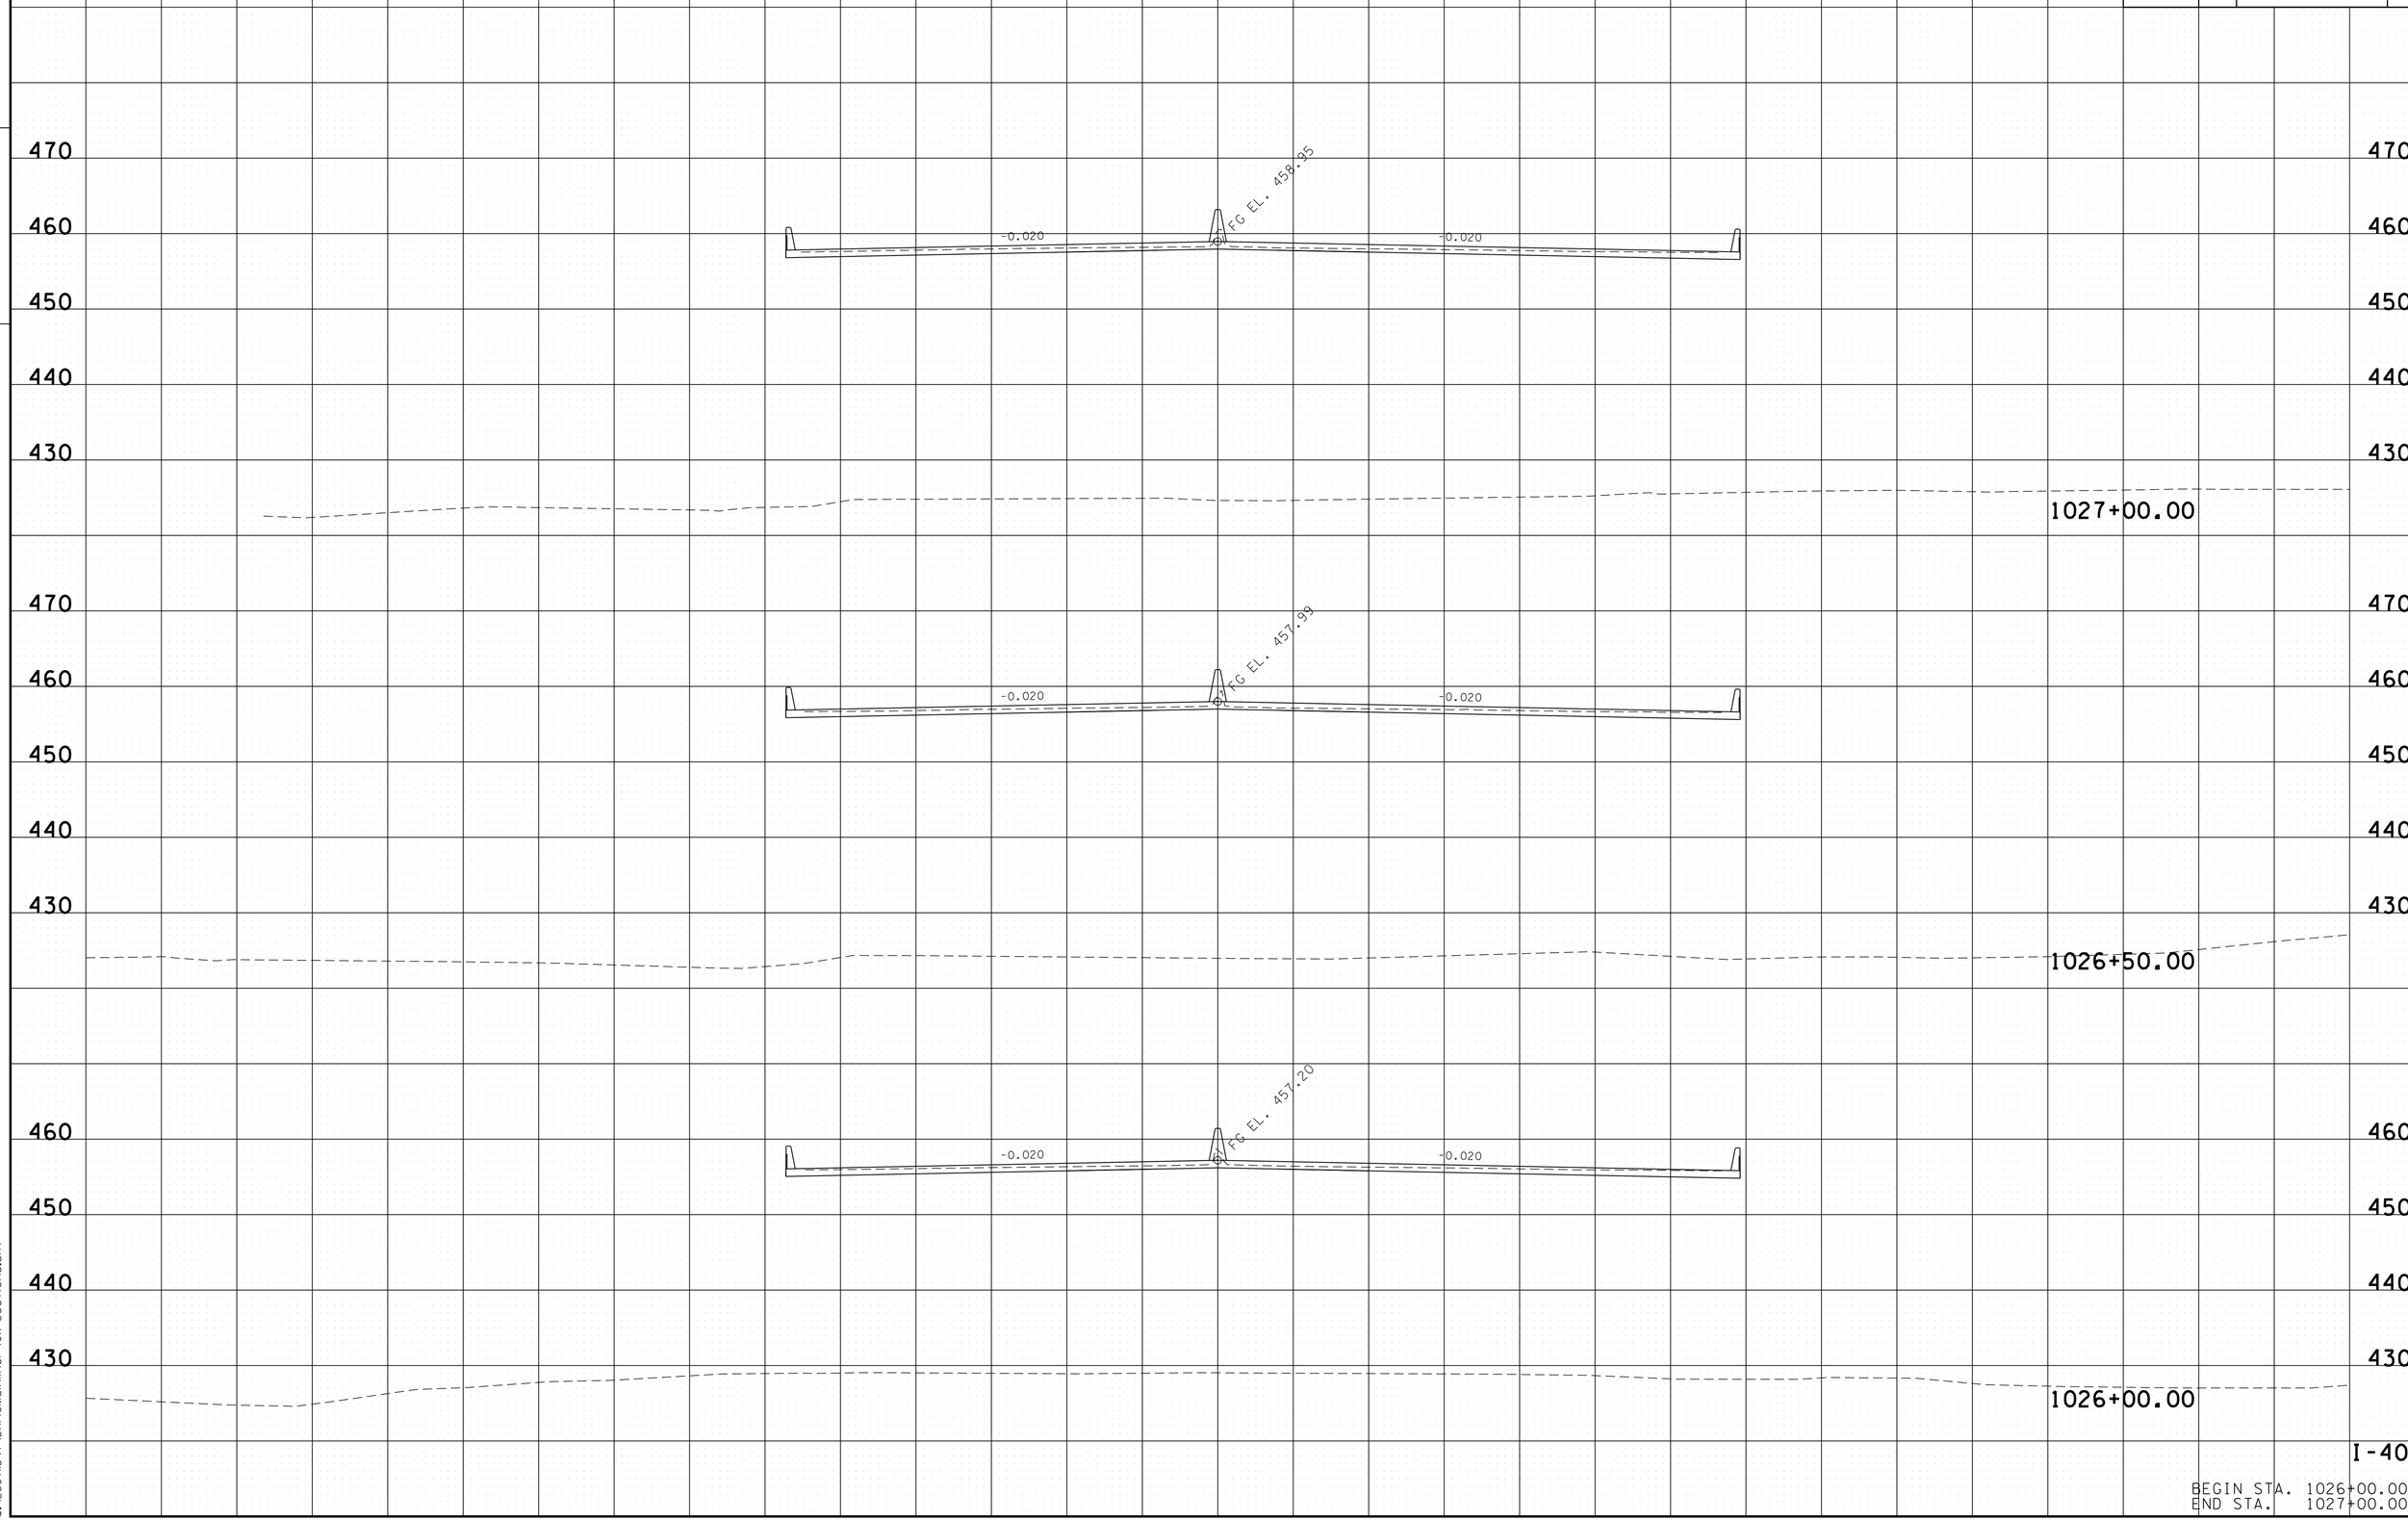

2/13/2015 7:43:00 AM
Q:\2807115\T\DAI40MainlineI-40X-Sections.sht