TENNESSEE D.O.T.
DESIGN DIVISION
FILE NO.

TYPE	YEAR	PROJECT NO.	SHEET NO.
CONST.	2015	BH-I-40-4(86)	2C

REV. 02/12/15:
REMOVED RIPRAP CALLOUT FROM SUPERELEVATED TYPICAL.

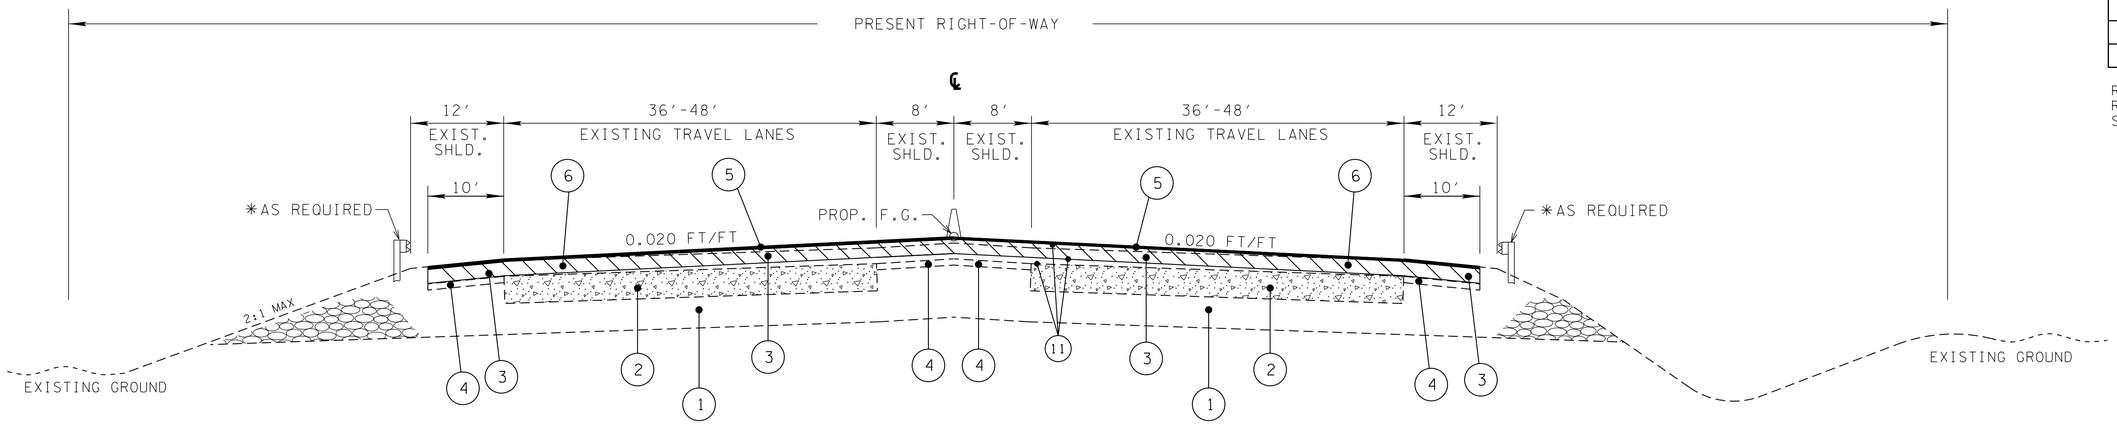

INTERSTATE 40 - MAINLINE

TANGENT SECTION

STA. 1021+54.79 TO STA. 1028+76.59 *
STA. 1057+14.26 TO STA. 1057+78.75
* INCLUDES BRIDGE NO. 1 (STA. 1024+54.79 TO STA. 1028+00.29)

SEE SHEET 2H FOR PROPOSED PAVEMENT SCHEDULE

NOTE:
* PLACE GUARDRAIL AT
STA. 1022+75.72 TO STA. 1024+56.70 LT.
STA. 1023+00.00 TO STA. 1024+52.47 RT.
STA. 1027+97.98 TO STA. 1031+05.37 RT.
STA. 1028+02.20 TO STA. 1031+05.37 LT.
STA. 1035+29.13 TO STA. 1037+94.29 LT.
STA. 1039+00.90 TO STA. 1039+86.45 LT.

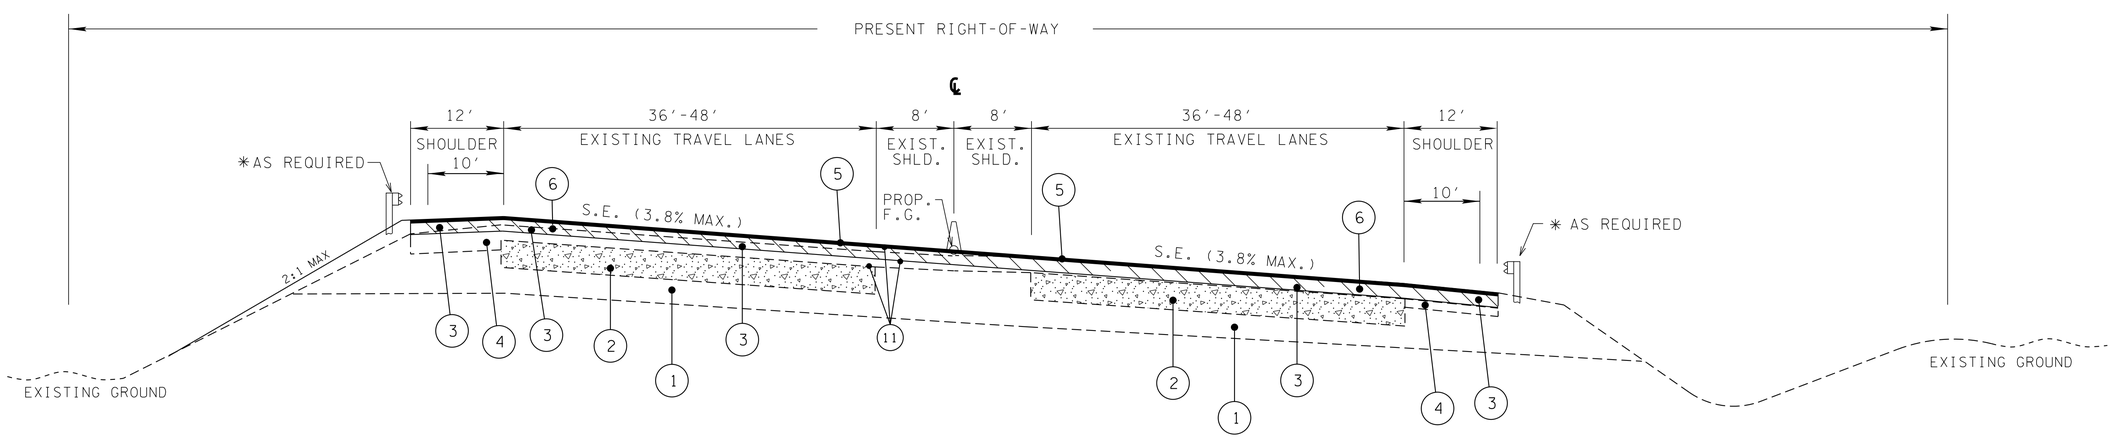

INTERSTATE 40 - MAIN LINE

SUPERELEVATED SECTION

STA. 1028+76.59 TO STA. 1031+05.37
STA. 1035+29.13 TO STA. 1037+94.29
STA. 1039+67.45 TO STA. 1039+86.45

SEALED BY

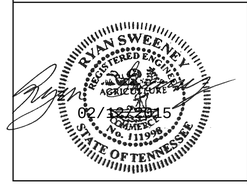

NOT TO SCALE

STATE OF TENNESSEE
DEPARTMENT OF TRANSPORTATION

TYPICAL SECTIONS

02/12/2015 4:38:55 PM
Q:\2807115\t\002C.sht